


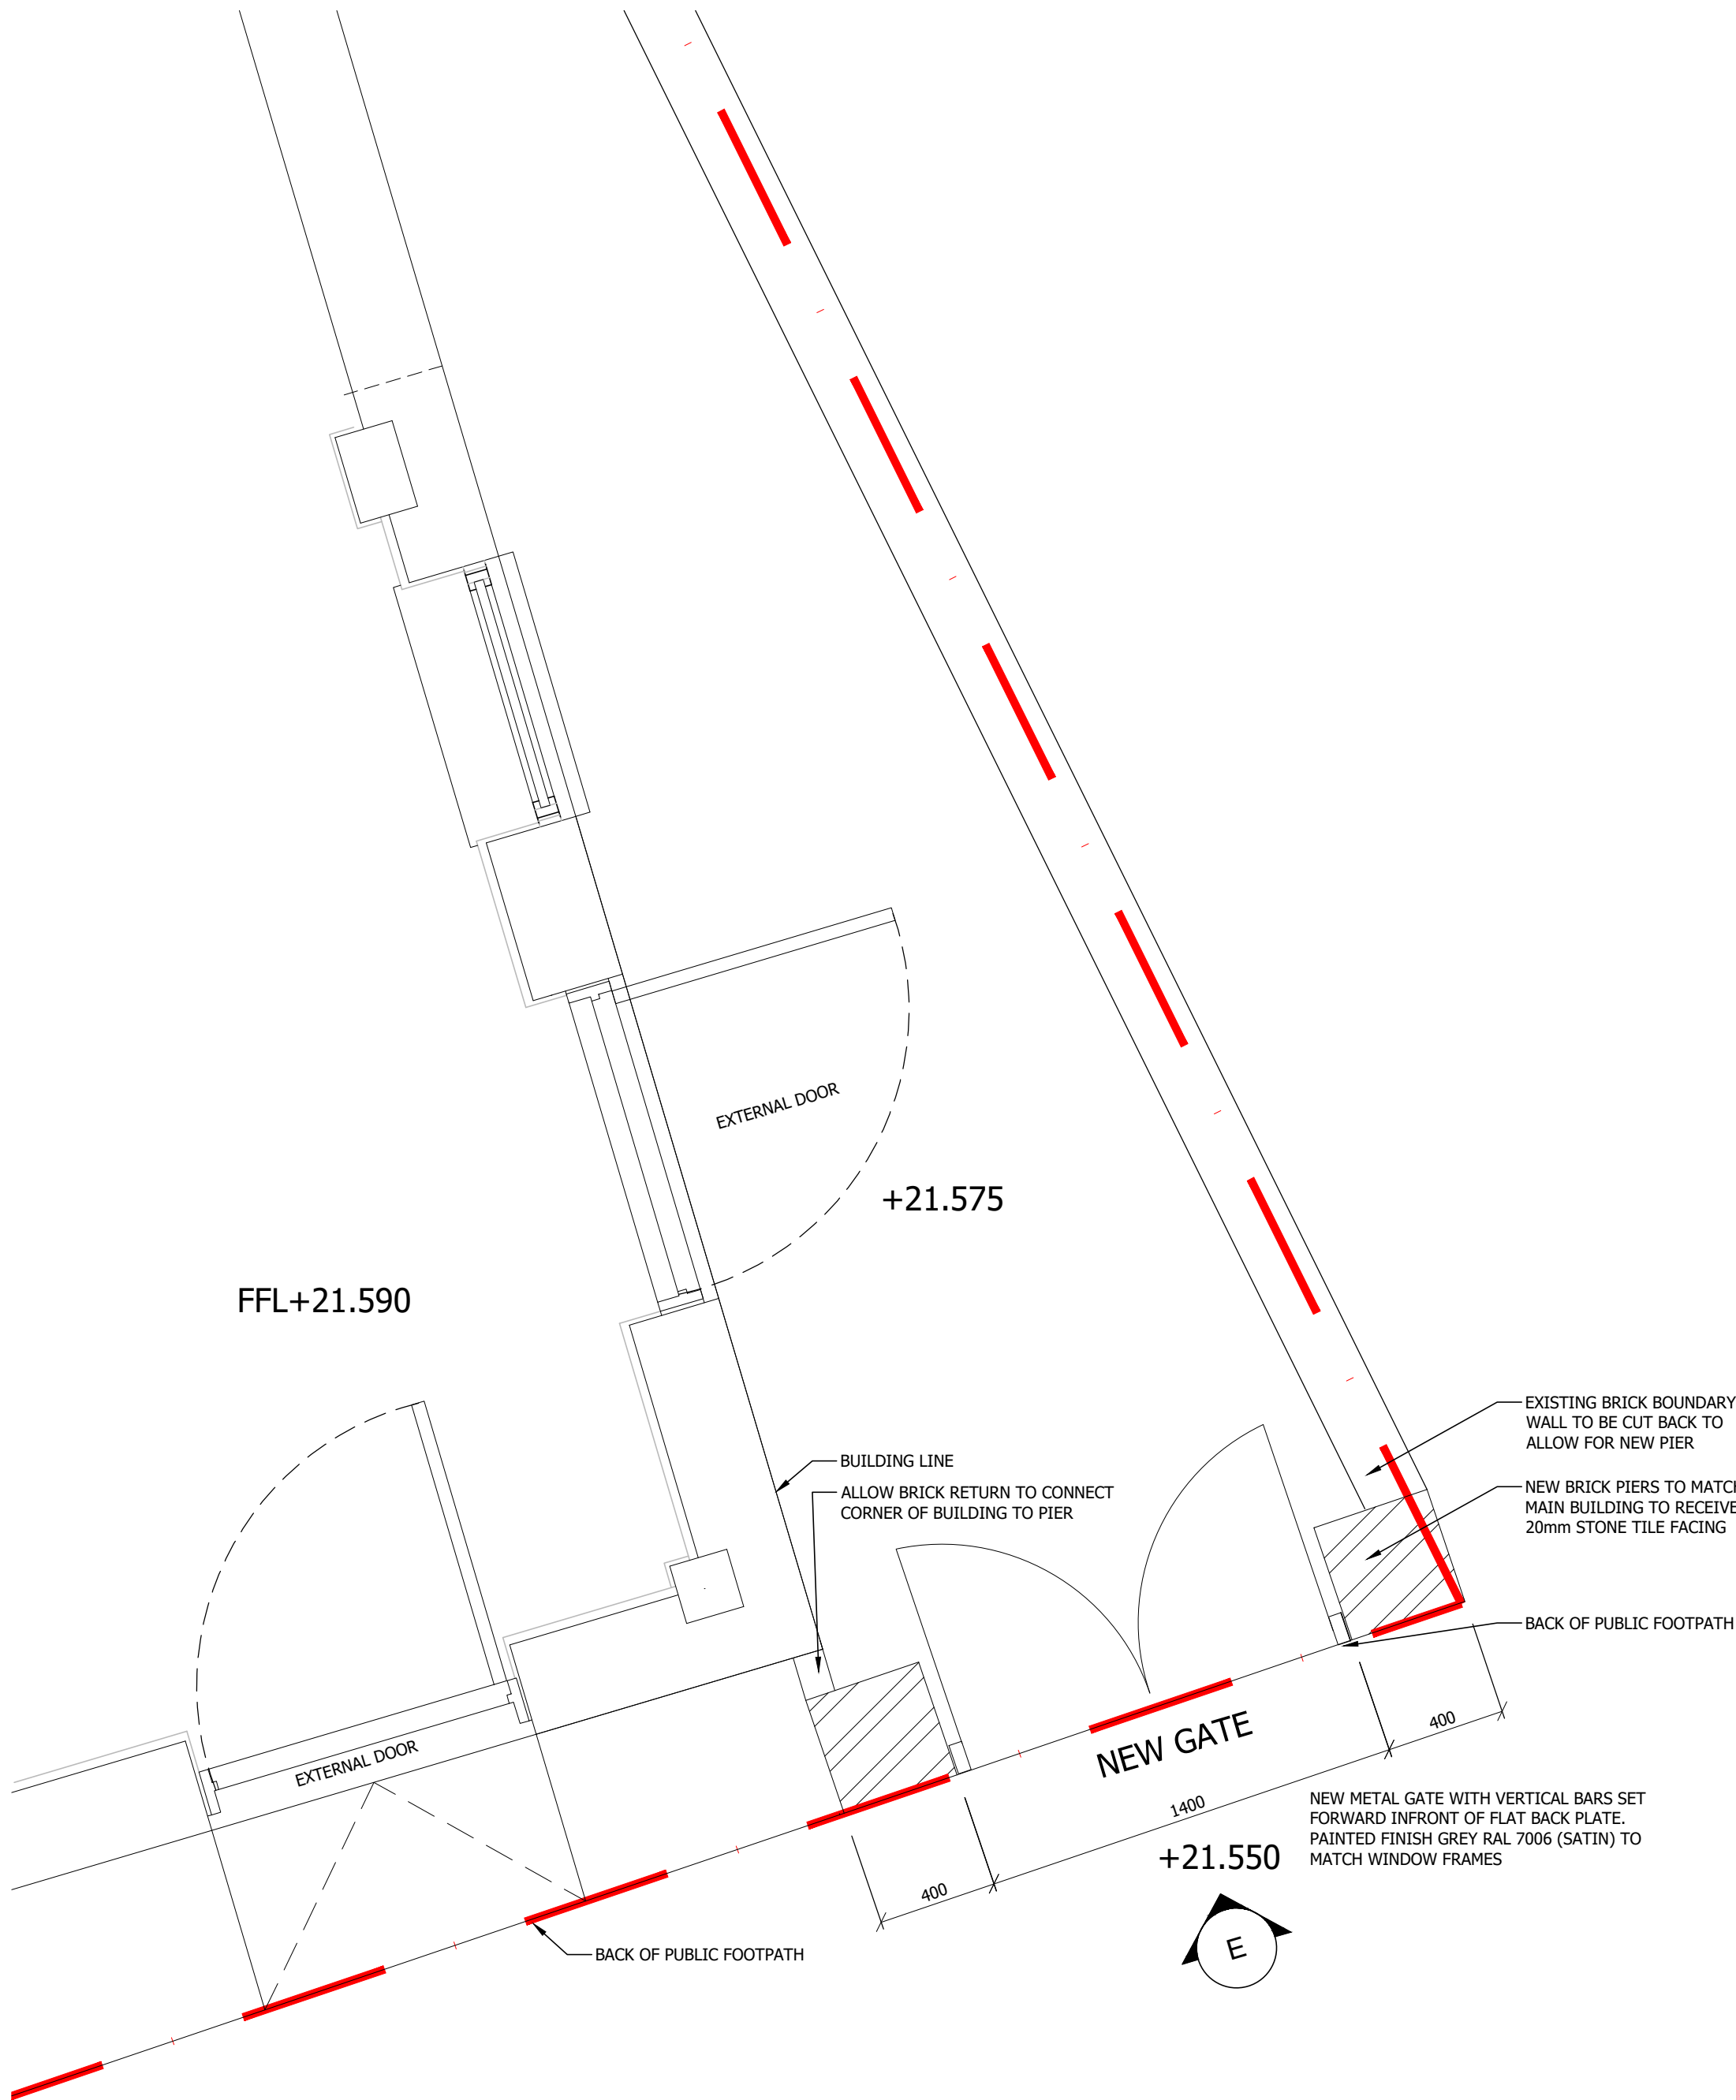

PLANNING



PROJECT:
Craven Park Mikvah
9 Craven Park Road
London, N15 6AA

CLIENT:
BTP
London

DRAWING:
Proposed External Works
Elevation E

DRAWING No.: E19-013/PLLAN005
REV: .

SCALE: 1:20@A1

DRAWN: NJB
CHECKED: RMC

DATE: 29.09.2022
DATE: 29.09.2022