


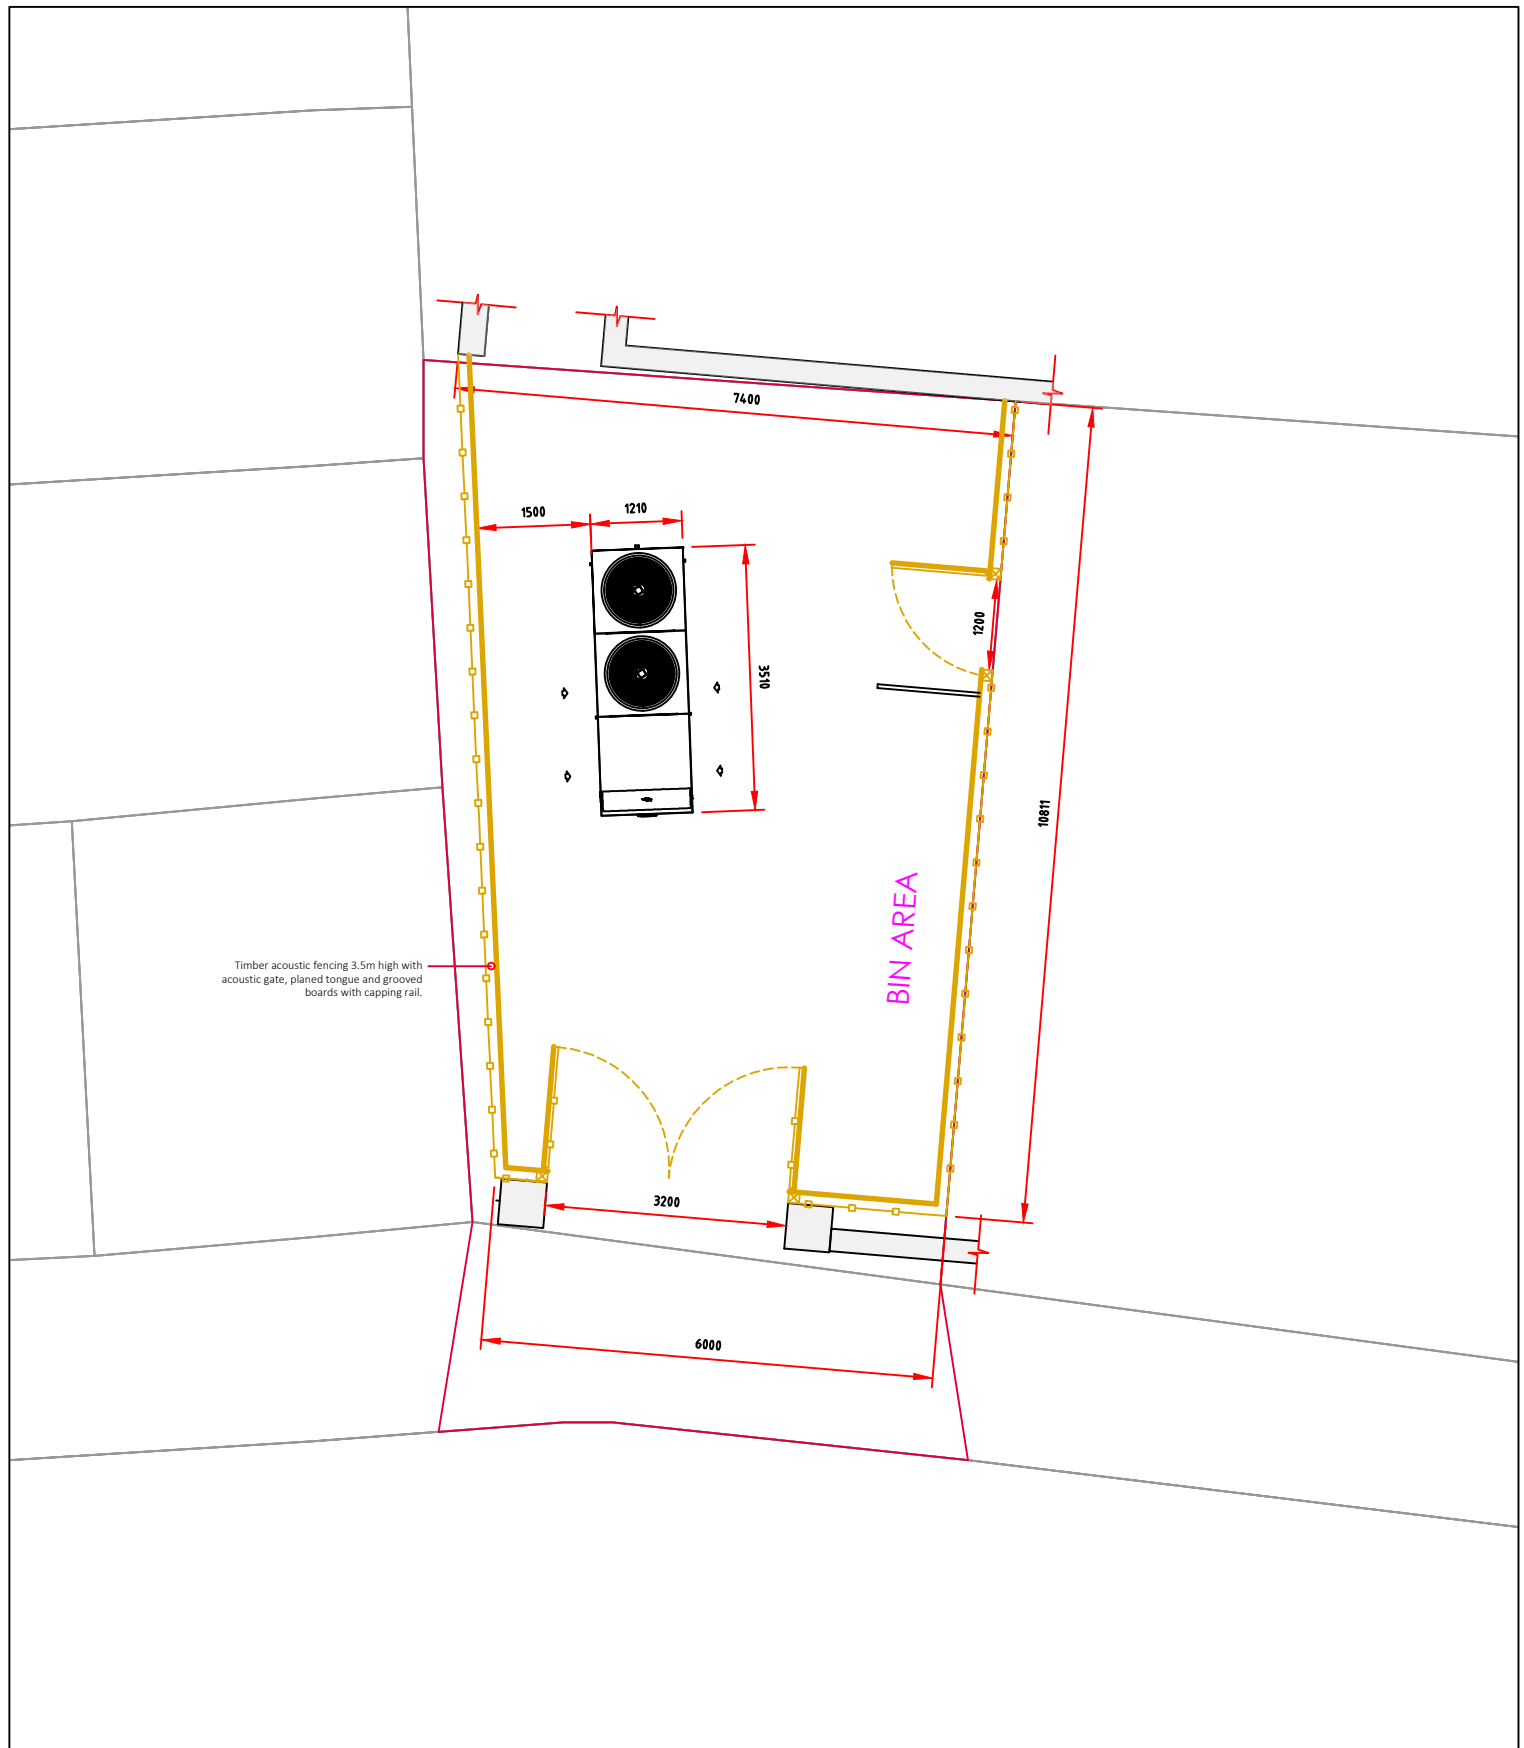

Rev	Description	Date	PROJECT	Harris Primary Academy Coleraine Park - ASHP		
B	Application Submission	23.11.22	TITLE	Proposed Site Layout	SCALE @A4	1:100
Drawings and plans for planning application only; not for tender or construction. This drawing is copyright DO NOT SCALE FROM THIS DRAWING			CLIENT	SSE	DRAWN BY	EF
			DATE	20.07.22	CHECKED BY	MC
			DRAWING NO	492_CP_ASHP_012	REVISION	B
						
1:100 Scale in m.			72 B-Box Studios, Stoddart Street, Newcastle Upon Tyne, NE2 1AN T: 0191 209 2564 planning@ethicalpartnership.co.uk			