
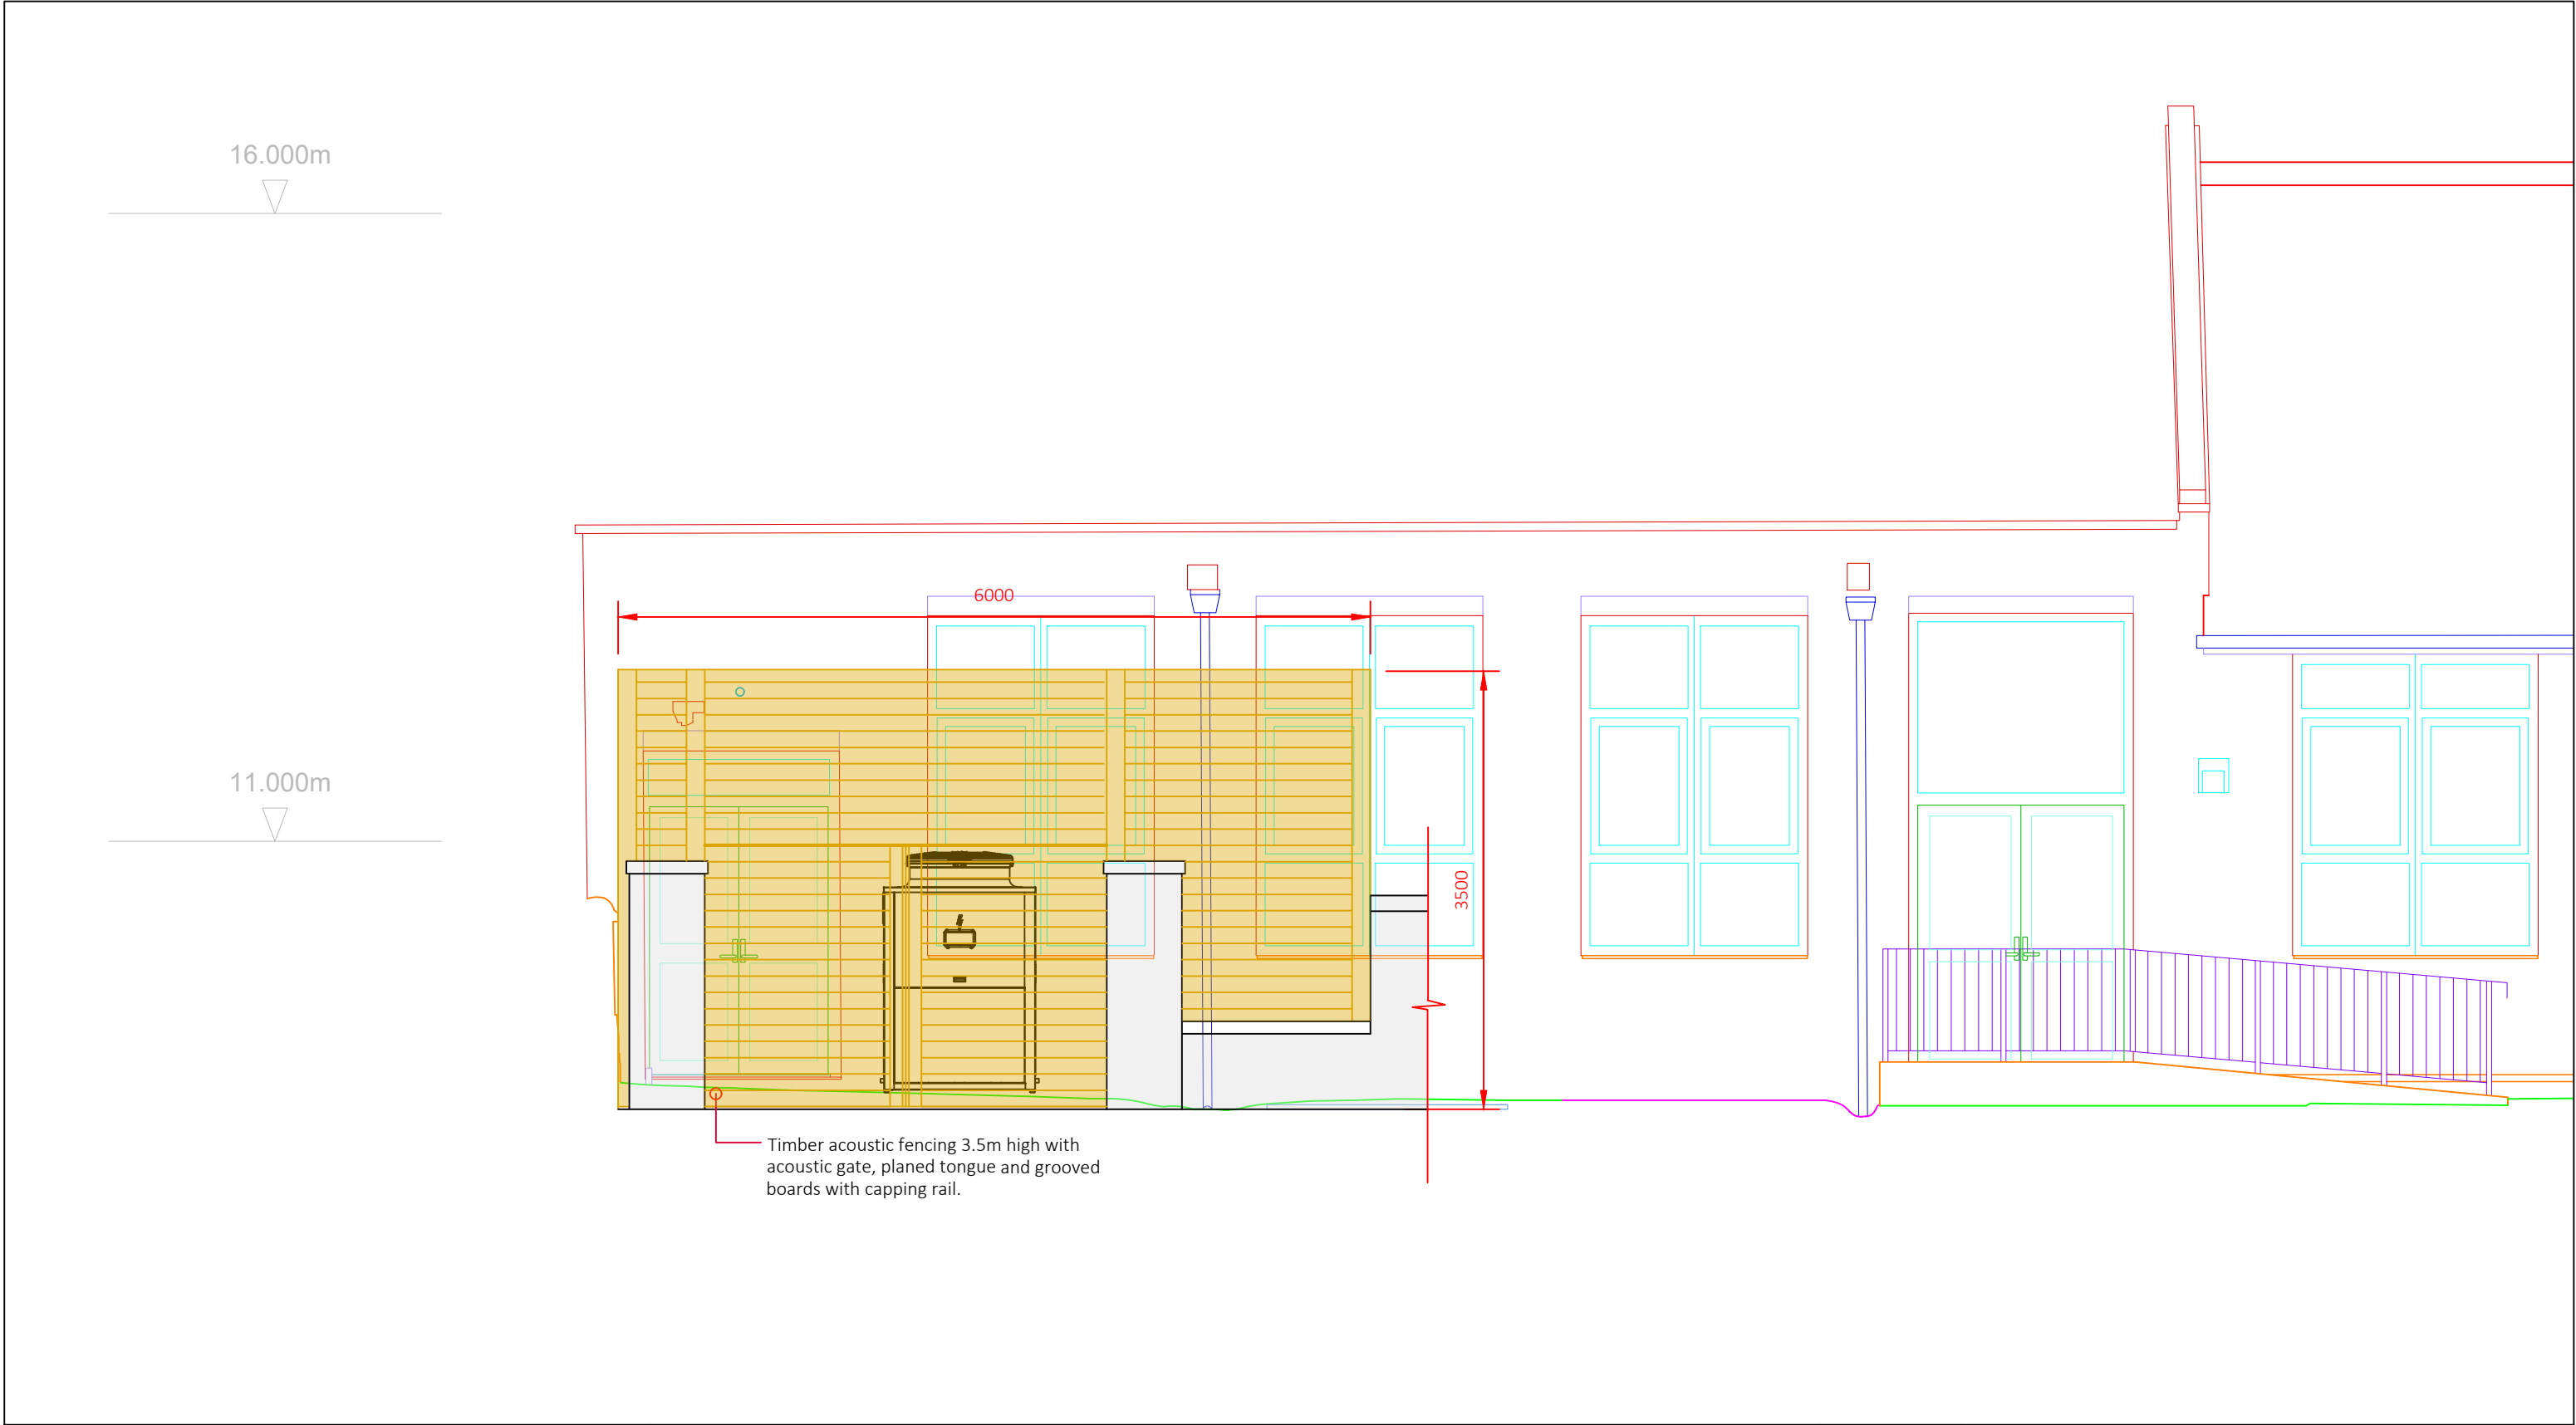


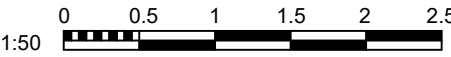

Drawings and plans for planning application only; not for tender or construction. This drawing is copyright DO NOT SCALE FROM THIS DRAWING  1:50 Scale in m.	Rev	Description	Date	Drawn	PROJECT Harris Primary Academy Coleraine Park - ASHP			
	B	Application submission	23.11.22	AC	TITLE Proposed Site Elevation			
					CLIENT SSE			
					DATE 20.07.22			
					DRAWING NO 492_CP_ASHP_013			
					ethical partnership			
					72 B-Box Studios, Stoddart Street, Newcastle Upon Tyne, NE2 1AN T: 0191 209 2564 planning@ethicalpartnership.co.uk			