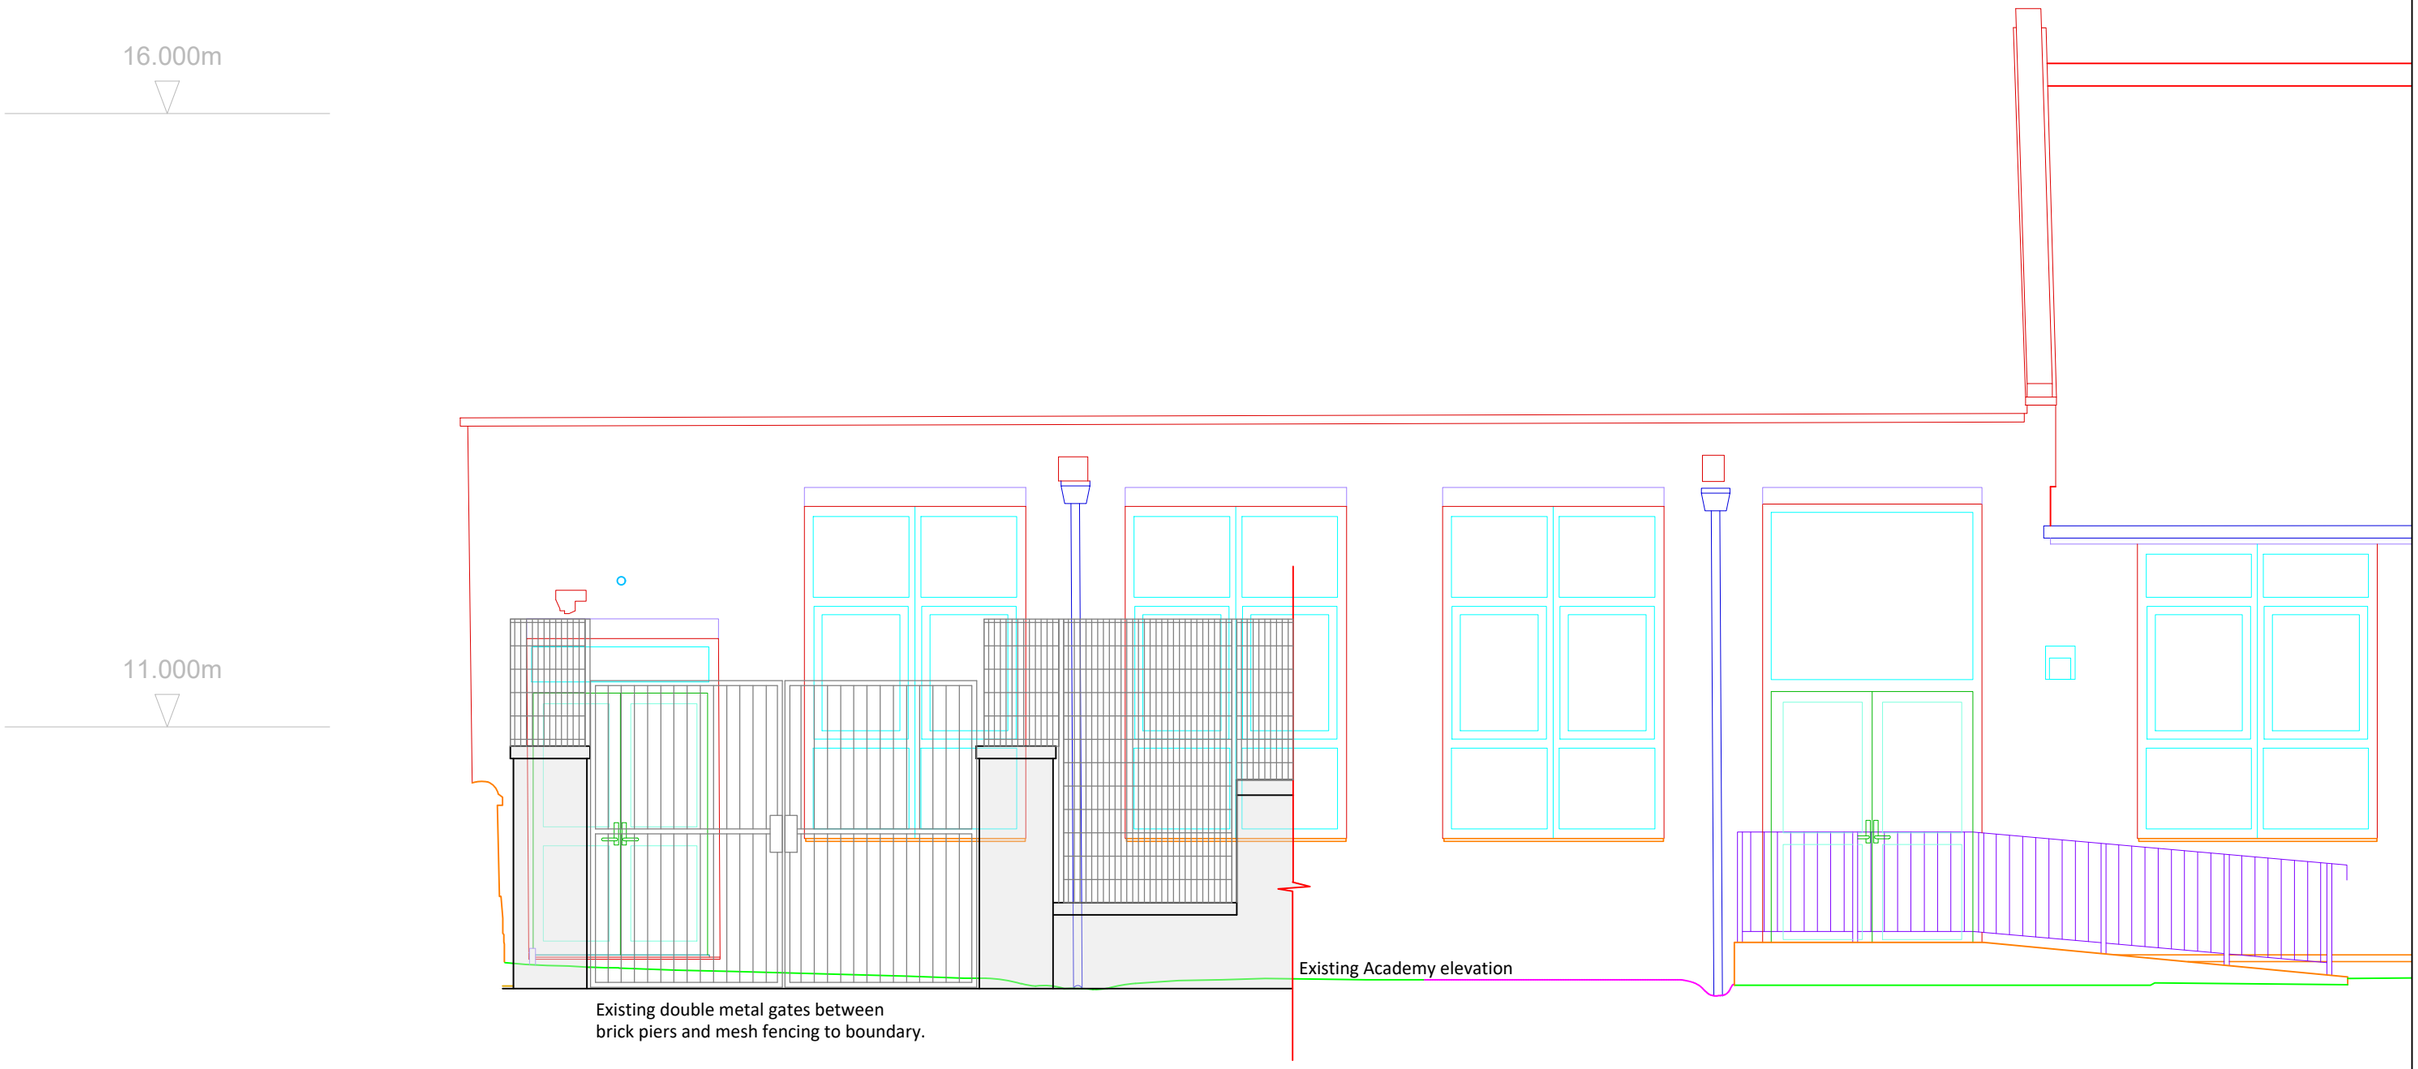

Drawings and plans for planning application only; not for tender or construction.

This drawing is copyright

DO NOT SCALE FROM THIS DRAWING

N

1:50 0 0.5 1 1.5 2 2.5
Scale in m.

Rev	Description	Date	Drawn
A	Application Submission	23.11.22	AC

PROJECT	Harris Primary Academy Coleraine Park - ASHP		
TITLE	Existing Site Elevation	SCALE @A3	1:50
CLIENT	SSE	DRAWN BY	EF
DATE	20.07.22	CHECKED BY	MC
DRAWING NO	492_CP_ASHP_003	REVISION	A

ethical partnership
72 B-Box Studios, Stoddart Street, Newcastle Upon Tyne, NE2 1AN
T: 0191 209 2564 planning@ethicalpartnership.co.uk