



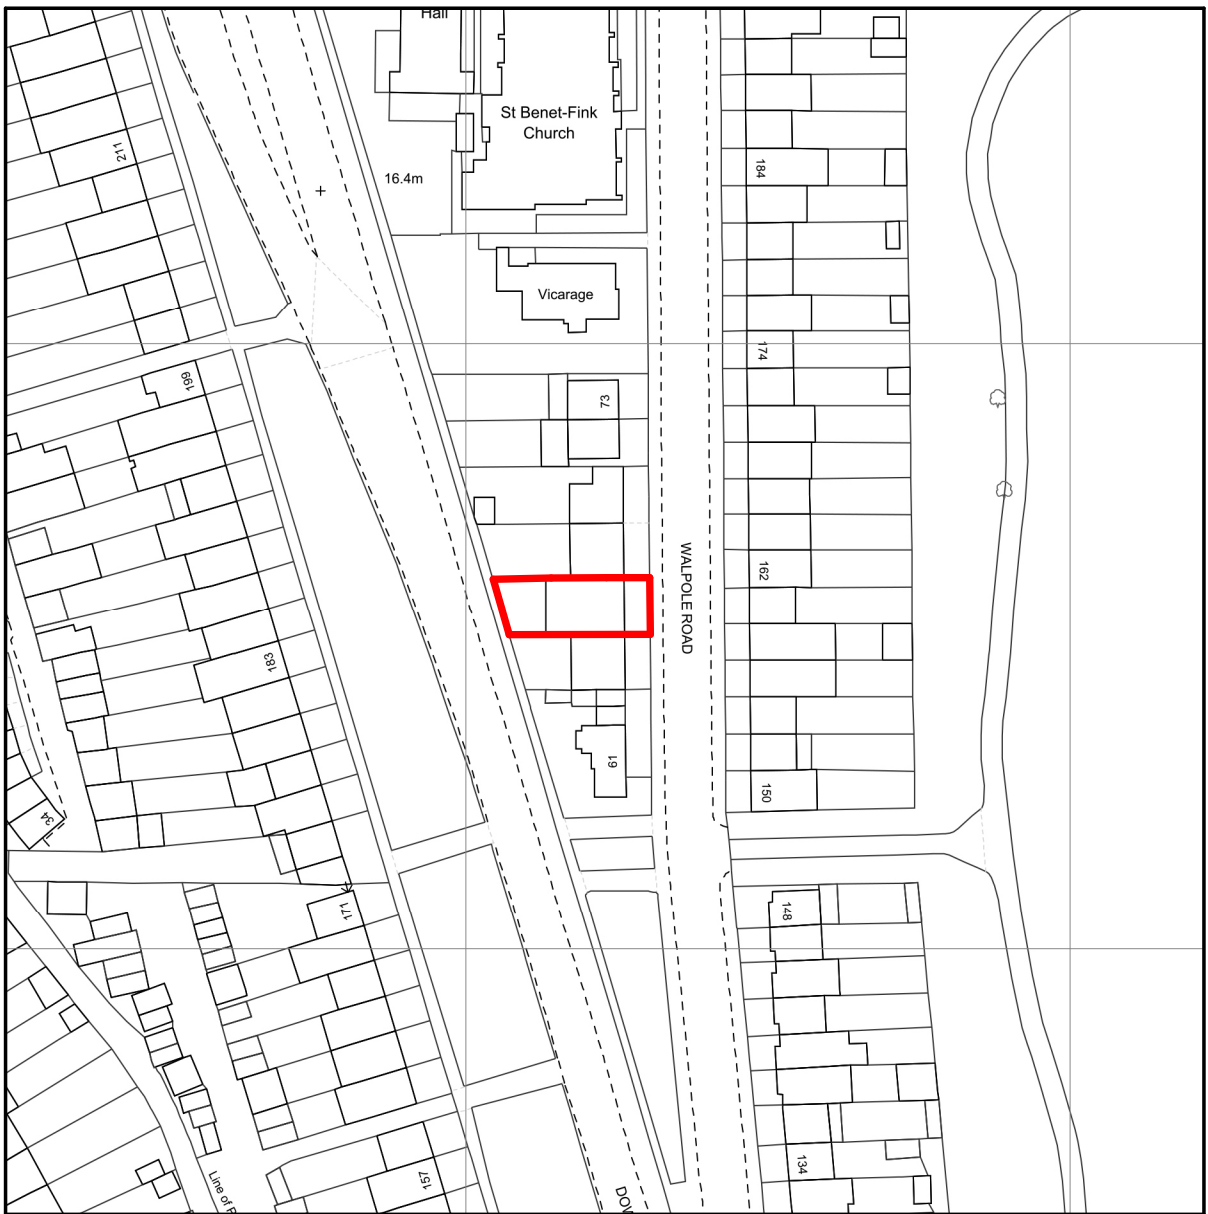

LOCATION PLAN Scale 1:1250

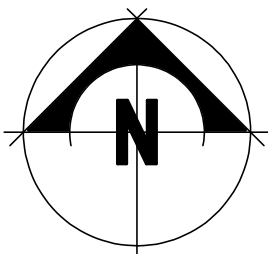

GD*Designs*

Architectural Services

49, The Crescent,
Cradley Heath,
West Midlands.
B64 7JS
Tel 0121 602 6233
Mob 07939 436557

client

MR A LOKA

drawing

LOCATION PLAN

contract

65, WALPOLE ROAD, LONDON N17 6BH

date

AUG 2022

scale

1:1250

drawing no

GD2424/03