



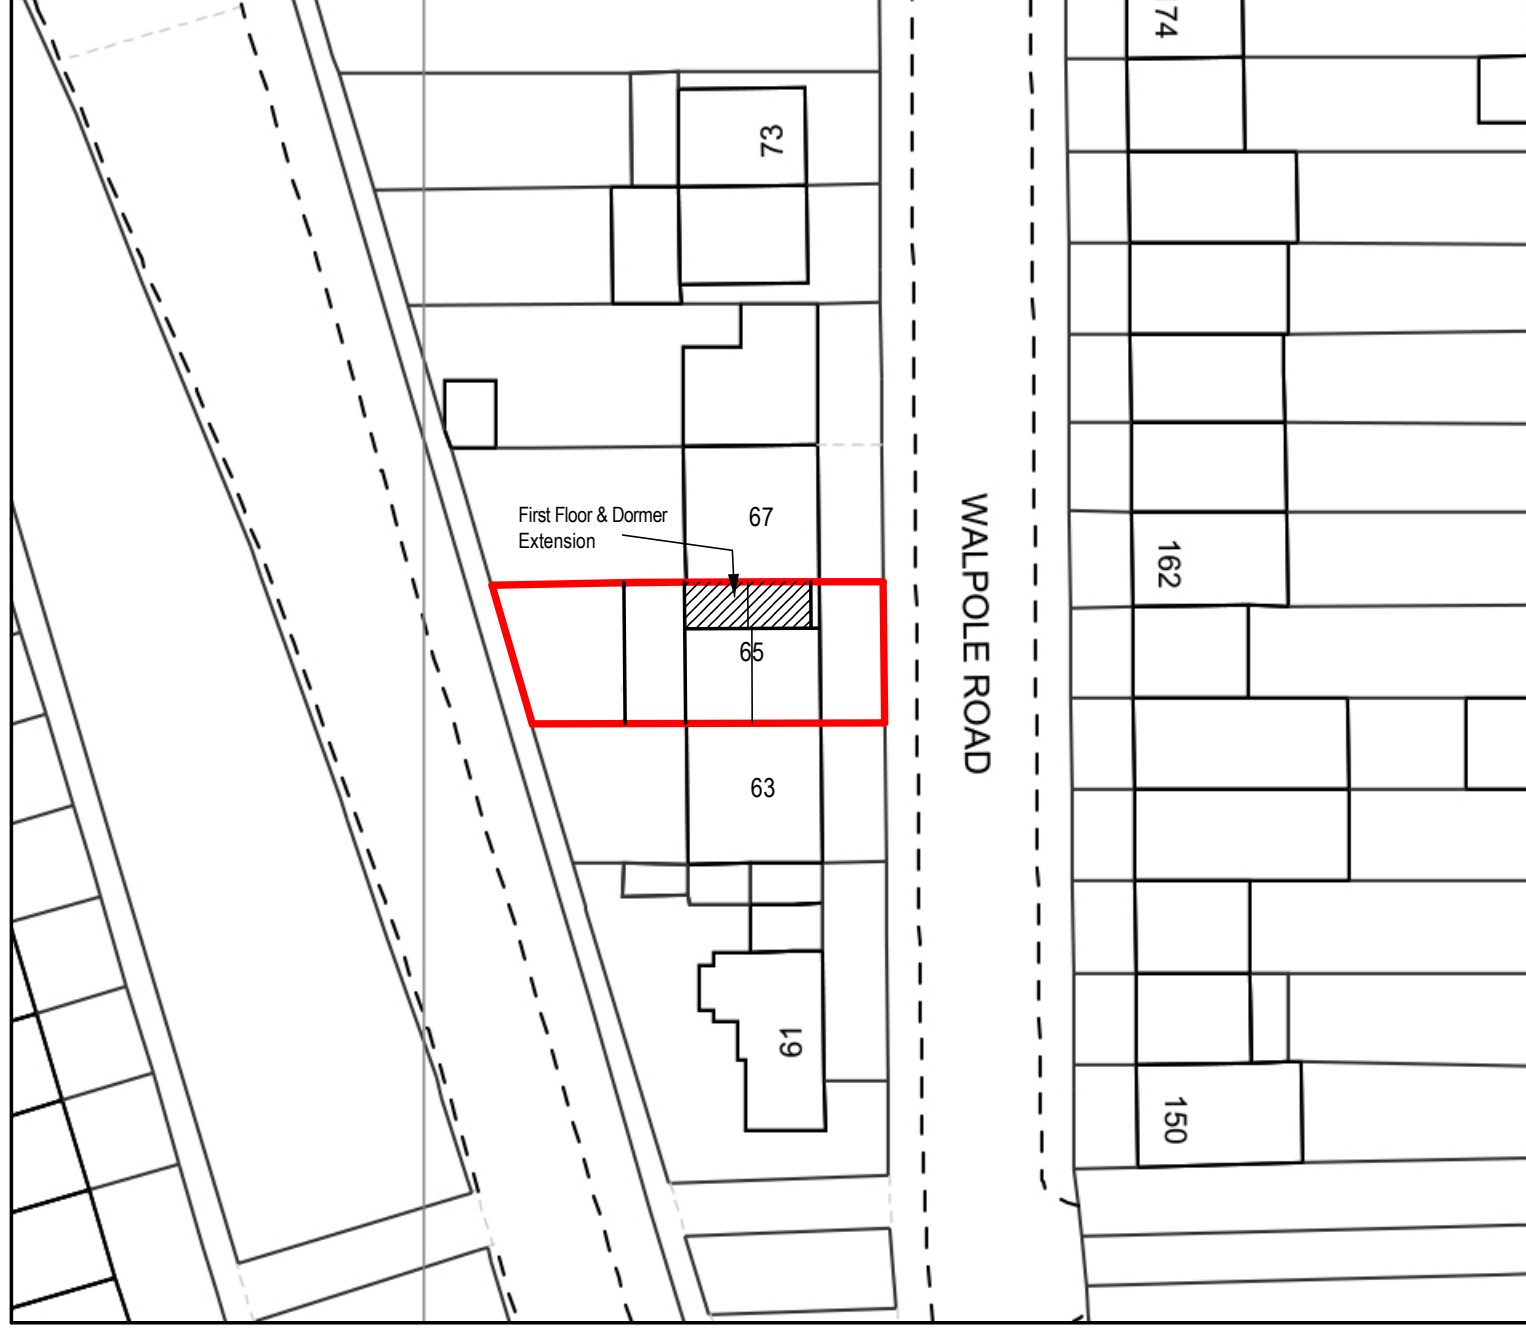

BLOCK PLAN Scale 1:500

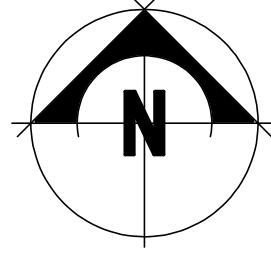

**GD***Designs*  
Architectural Services

49, The Crescent,  
Cradley Heath,  
West Midlands.  
B64 7JS  
Tel 0121 602 6233  
Mob 07939 436557

client  
**MR A LOKA**

drawing  
**BLOCK PLAN**

contract  
**65, WALPOLE ROAD, LONDON N17 6BH**

date  
**AUG 2022**

scale  
**1:500**

drawing no  
**GD2424/102**