



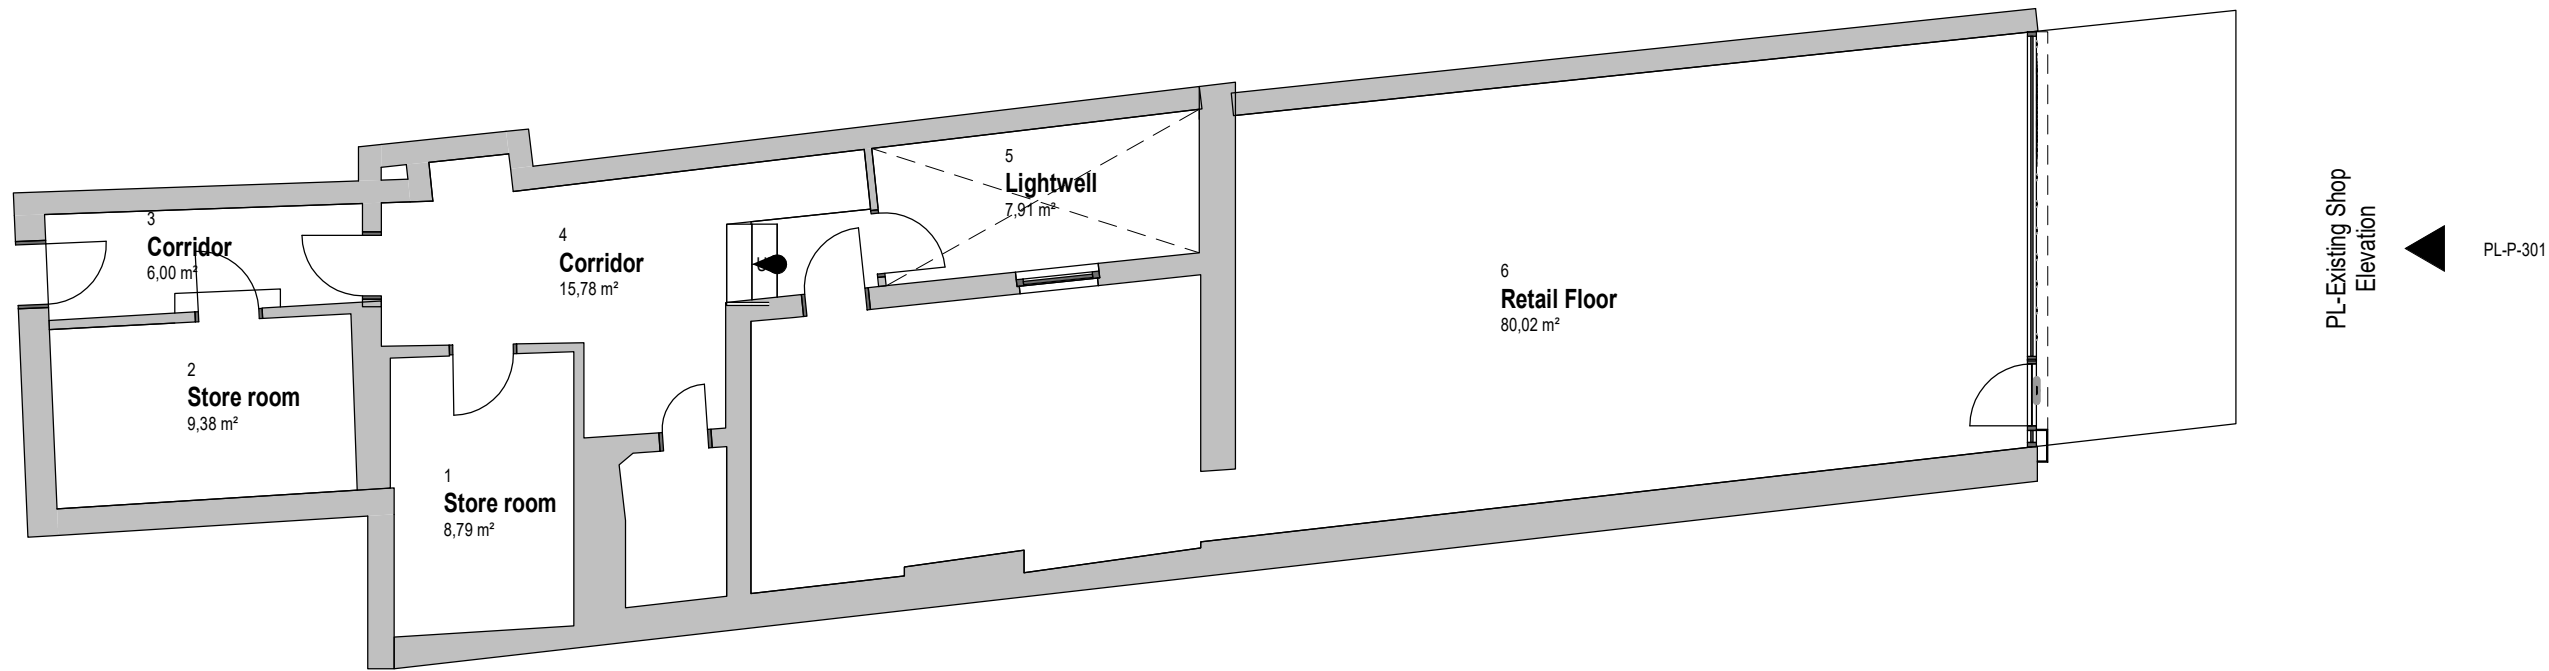

PL - Existing Ground Floor

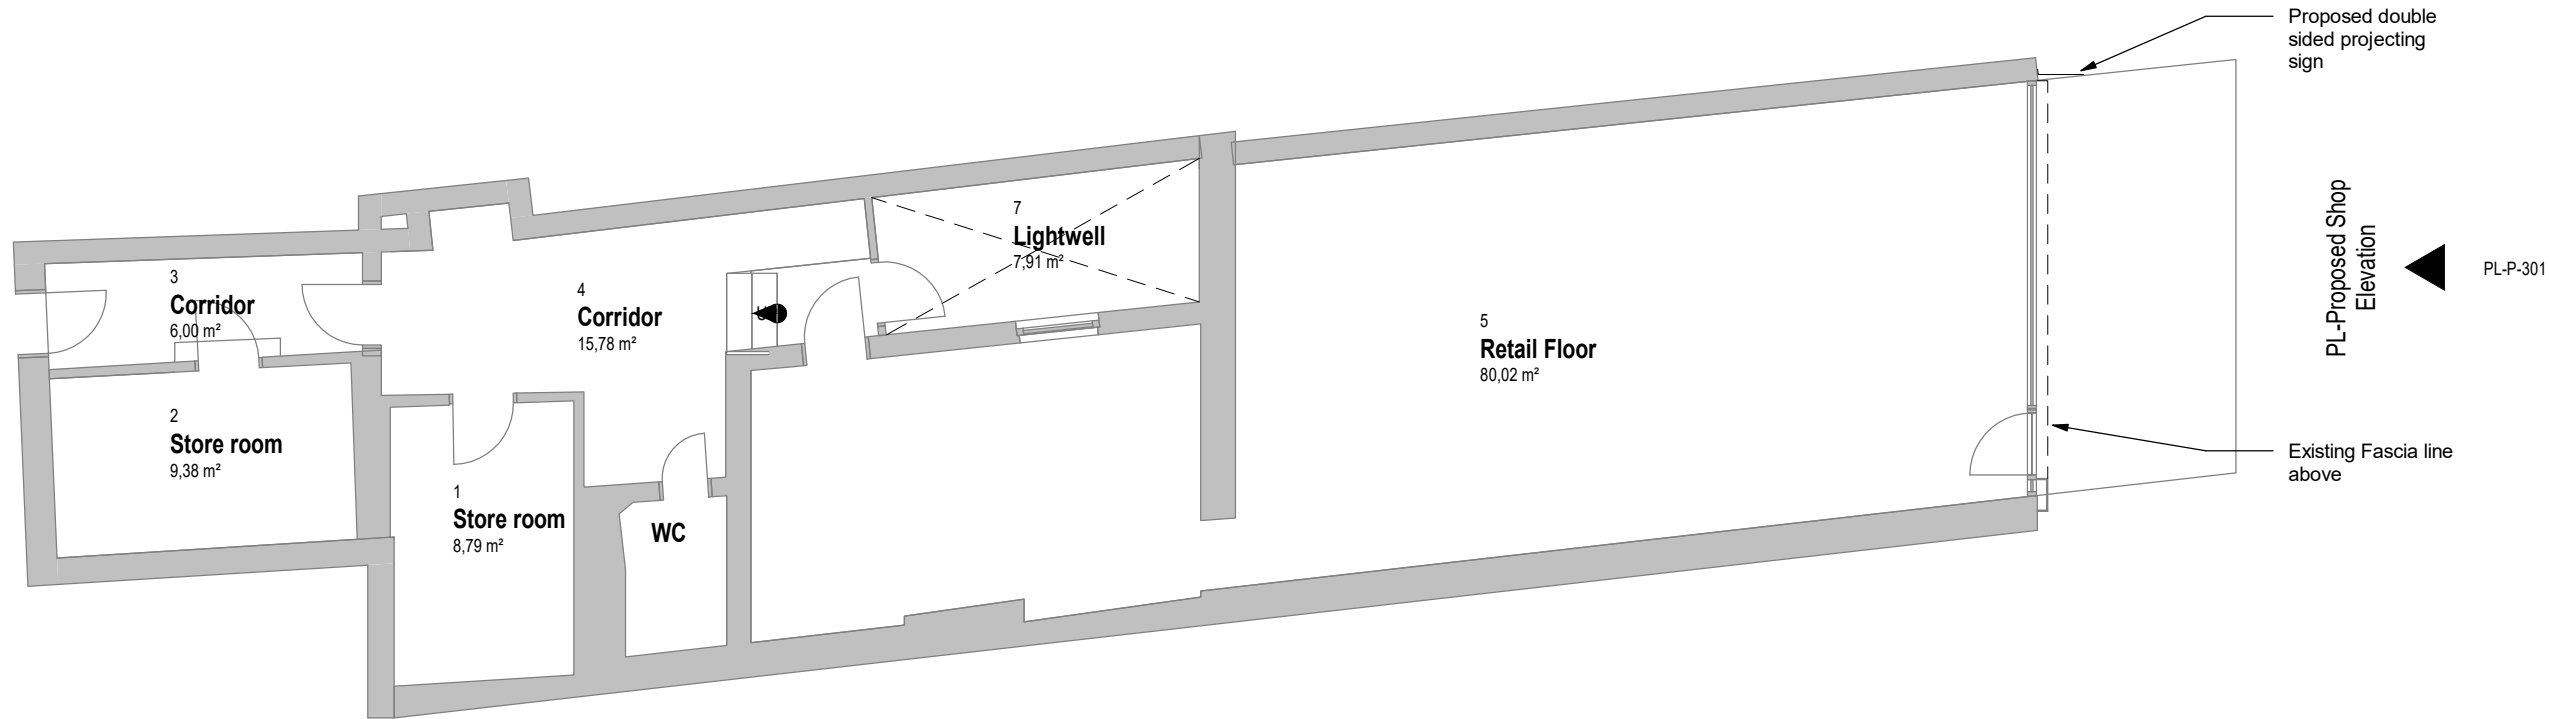

PL - Proposed Ground Floor



studio 8FOLD Ltd
Unit G1 B2, Stamford Works
3 Gillett Street
London, N16 8JH,
United Kingdom
tel (+44) 020 3640 7106
hello@studio8fold.com


No.	Description	Date

Client:

BDNS Crouch End Limited

11 Hartland Road,
London
NW1 8DB

- Key :
- Proposed Fabric
 - Existing Fabric
 - Fabric Removal

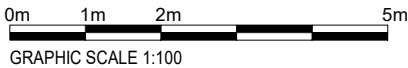

GRAPHIC SCALE 1:100



000-S8F-PL-P-100

PROJECT NR	STAGE	PHASE	NUMBER	REV
Drawing:	Existing & Proposed Ground Floor			Drawn by: AS
Project:	The Source: Bulk Foods Crouch End			Date: 10/07/21
Address.:	3 The Broadway, Crouch End, N8 8DU			Scale: As indicated
				Format: DIN A3

G:\Shared drives\2.0 Projects\137_ Crouch End Shop\01 CAD-BIM\3D\01. Proposed\137_ The Source.rvt (Dateipfad)

0,420 x 0,297 = 0,12 m²