


**General Notes**

This drawing is copyright of KSR architects. This drawing must be read in conjunction with the Designer's Risk Assessment, specification and all other relevant documentation and drawings.

KSR architects accept no liability for any expense, loss or damage of whatsoever nature and however arising from any variation made to this drawing or in the execution of the work to which it relates which has not been referred to them and their approval obtained.

Areas are based on un-checked survey and are approximate only. Do not scale from this drawing or the digital data, only figured dimensions are to be used. Refer to linear scale for guidance.

Check all dimensions on site prior to carrying out any works and advise any discrepancy

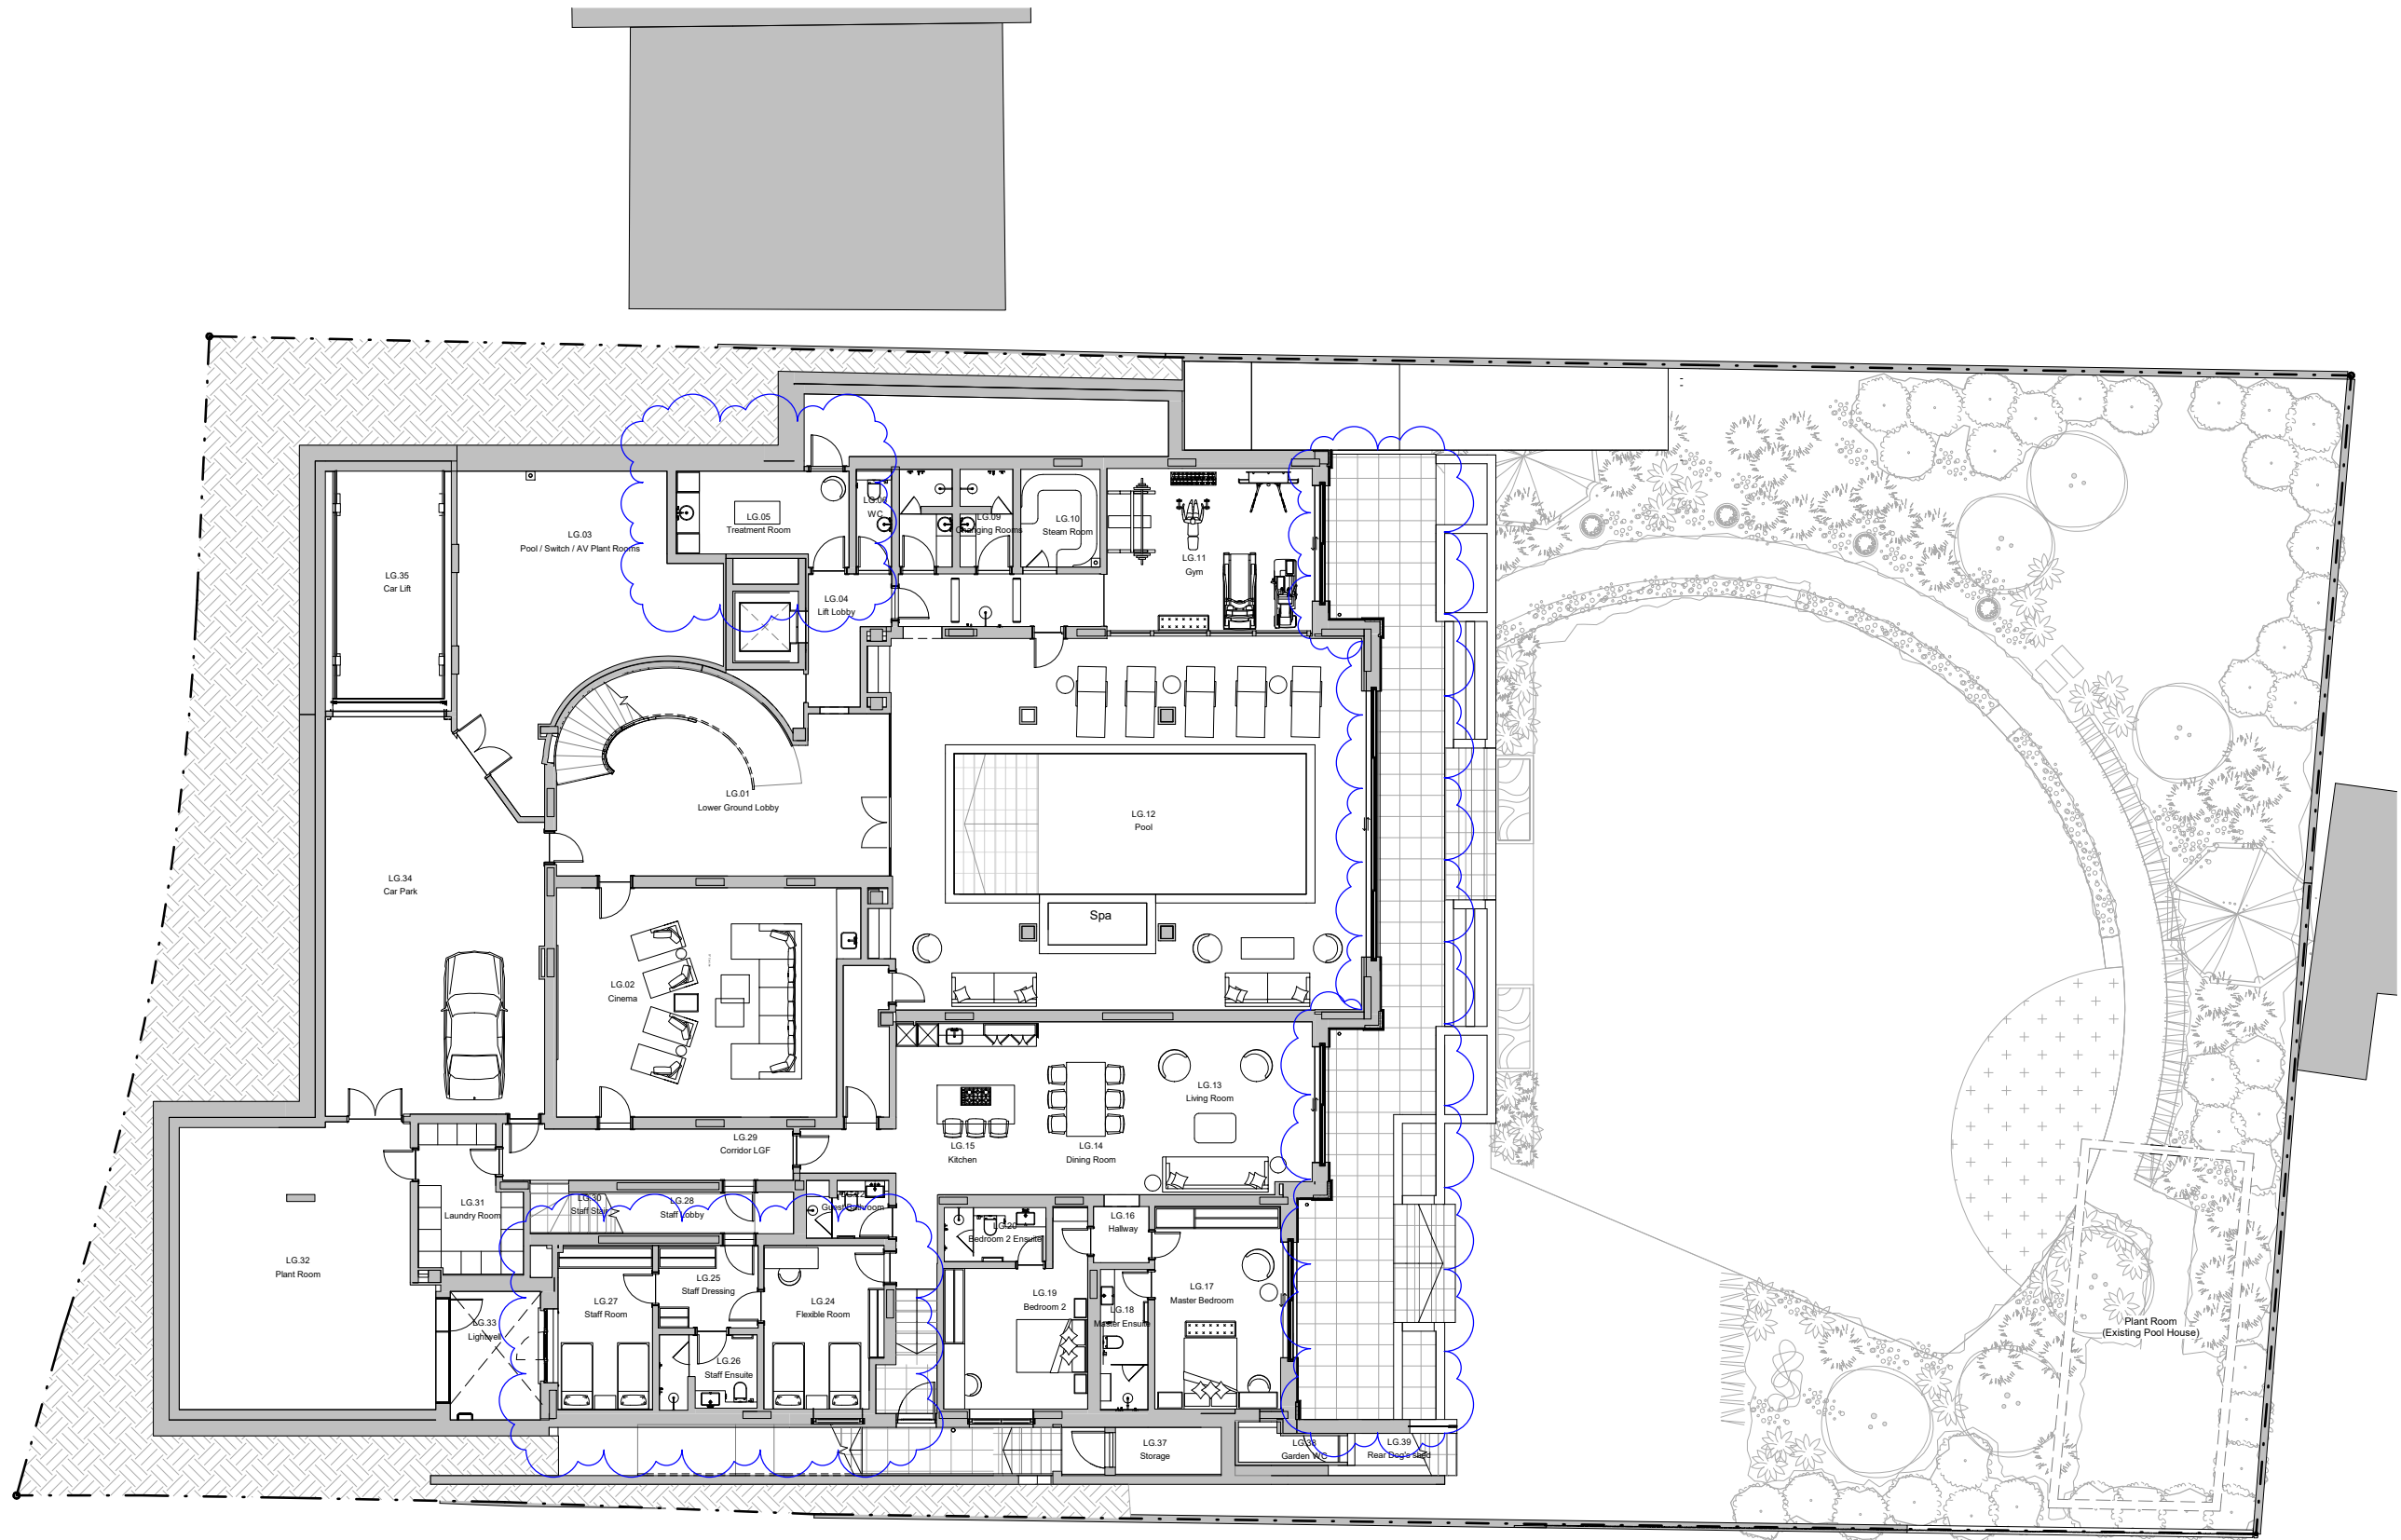

|     |                 |          |     |
|-----|-----------------|----------|-----|
| B   | NMA Application | 15.11.22 | PBR |
| A   | NMA Application | 24.05.22 | PBR |
| Rev | Description     | Date     | By  |
| 1   | Planning        | 24.10.19 | LA  |

Status:

Key Plan:

## PLANNING

0 1 2 4 8 m  
Scale 1:100 @A1

**KSR ARCHITECTS & INTERIOR DESIGNERS**  
KSR Architects LLP  
14 Greenford Street  
London W10 0ND  
info@ksrarchitects.com  
t: +44 (0)20 7692 5000  
www.ksrarchitects.com

Project:

**42 Hampstead Lane**

Drawing Title:

**Lower Ground Plan**

Date of first issue: 17/10/2019 Scale: 1:100 / 1:200 @A3

Drawn By: LA Checked By: DC © KSR Architects

Drawing No: 17049-P-090 Rev: B

090 - LOWER GROUND PLAN