



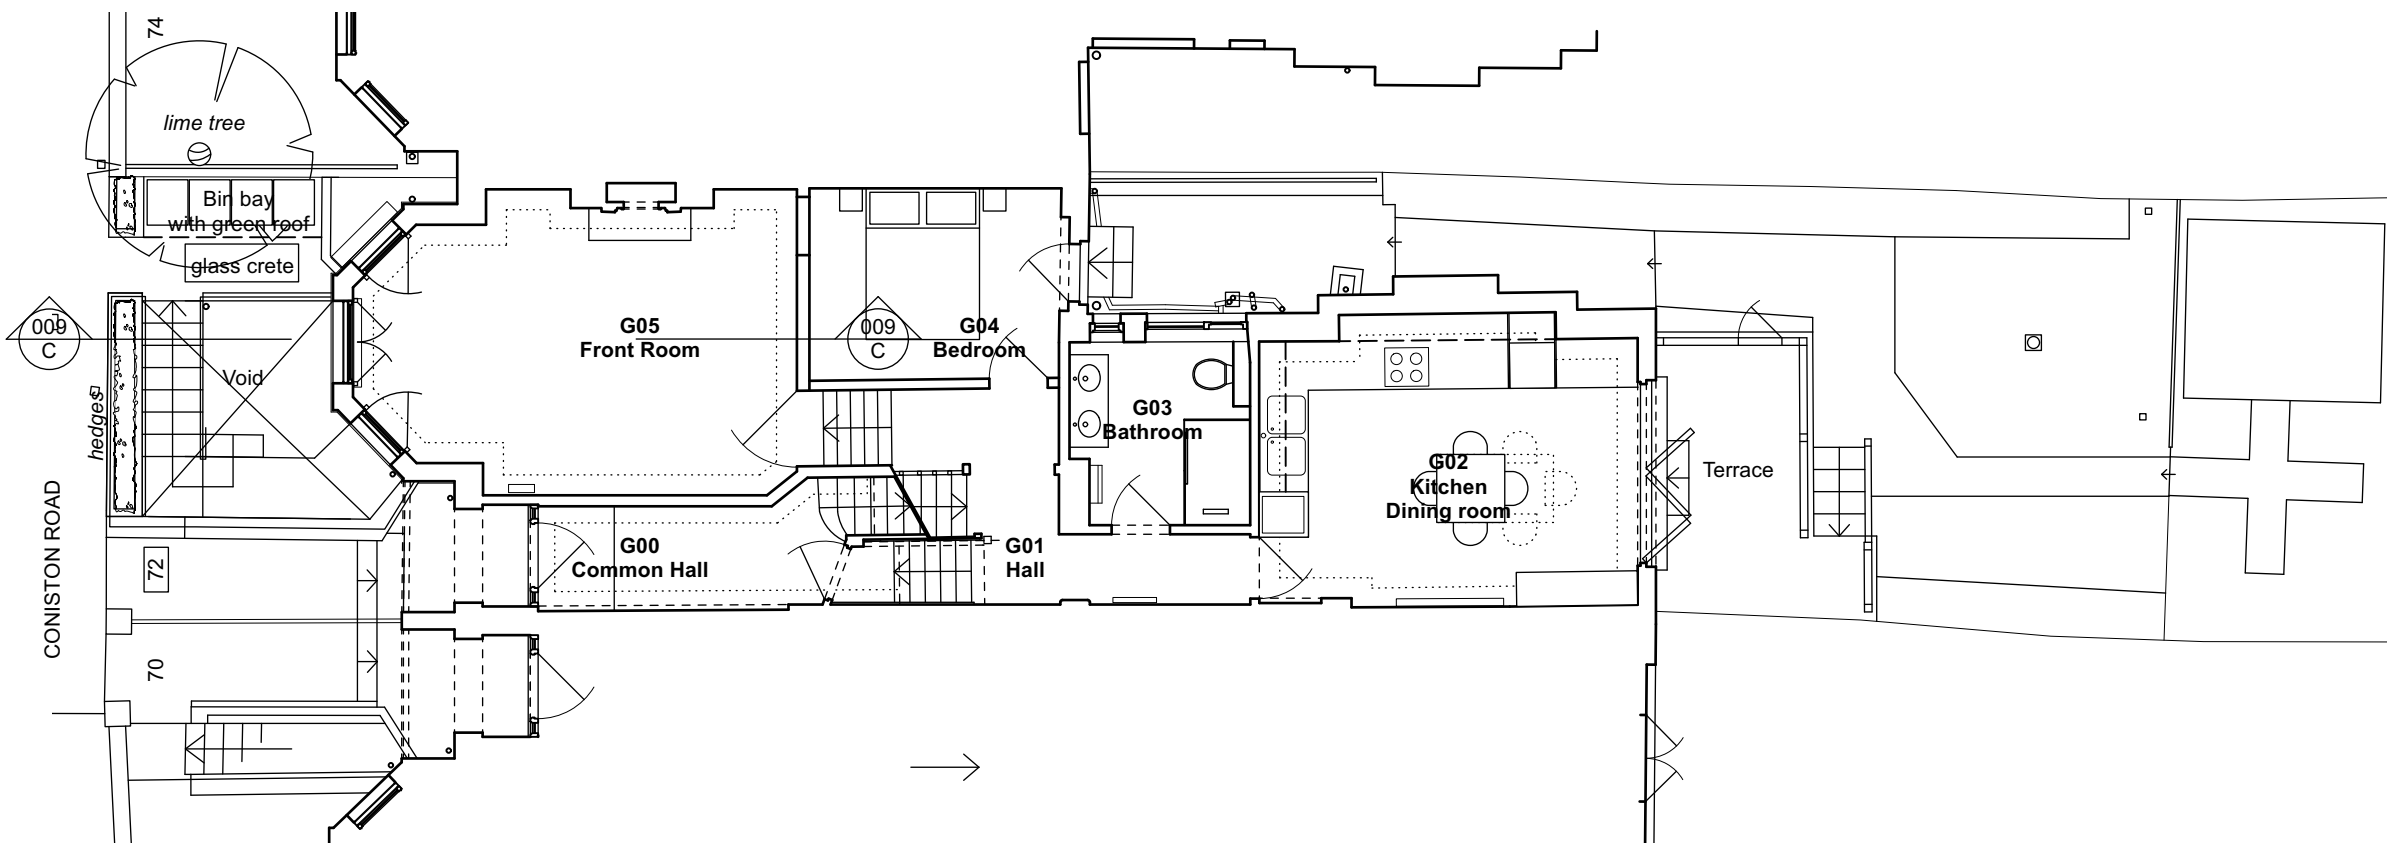

01 PLAN
005 PROPOSED GROUND FLOOR

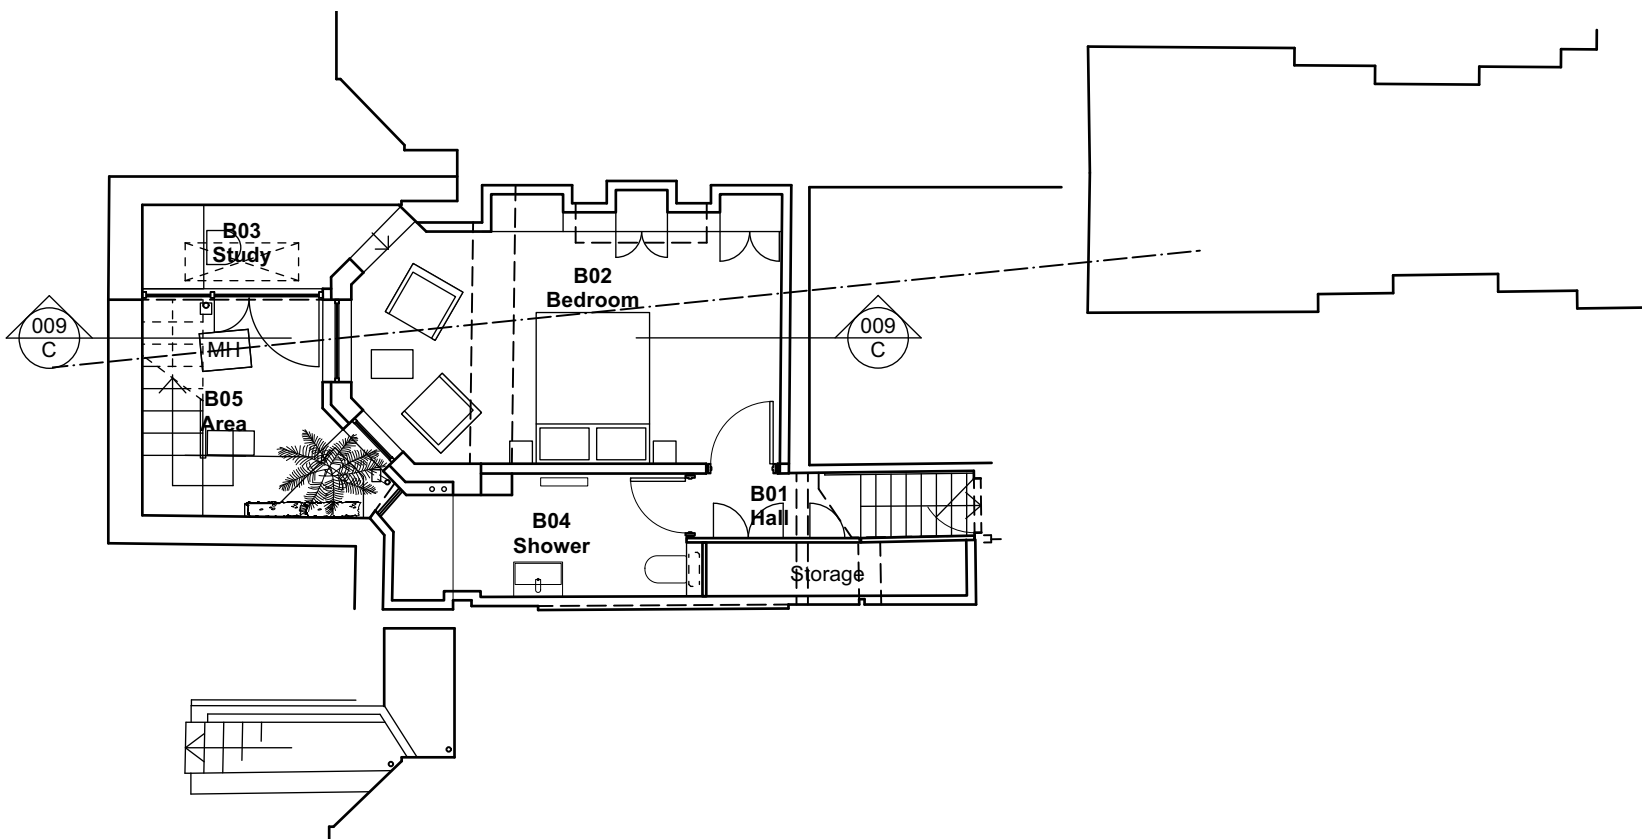

02 PLAN
005 PROPOSED BASEMENT

NOTES

DO NOT SCALE FROM THIS DRAWING
ALL DIMENSIONS TO BE VERIFIED ON SITE

KEY

REVISIONS

P1 20221010 ISSUE FOR PLANNING



MICHAEL CHARLTON
72/A CONISTON ROAD

PLAN
1:100 @ A3

DJ

100-005
REV P1

Proposed Plans

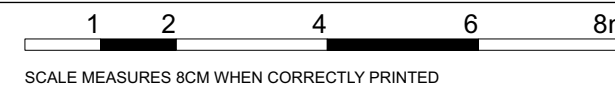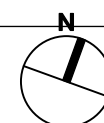

Mills Power
www.millspower.com 020 8444 1699

Architecture
10 Aumonier Mews London N2 9FA