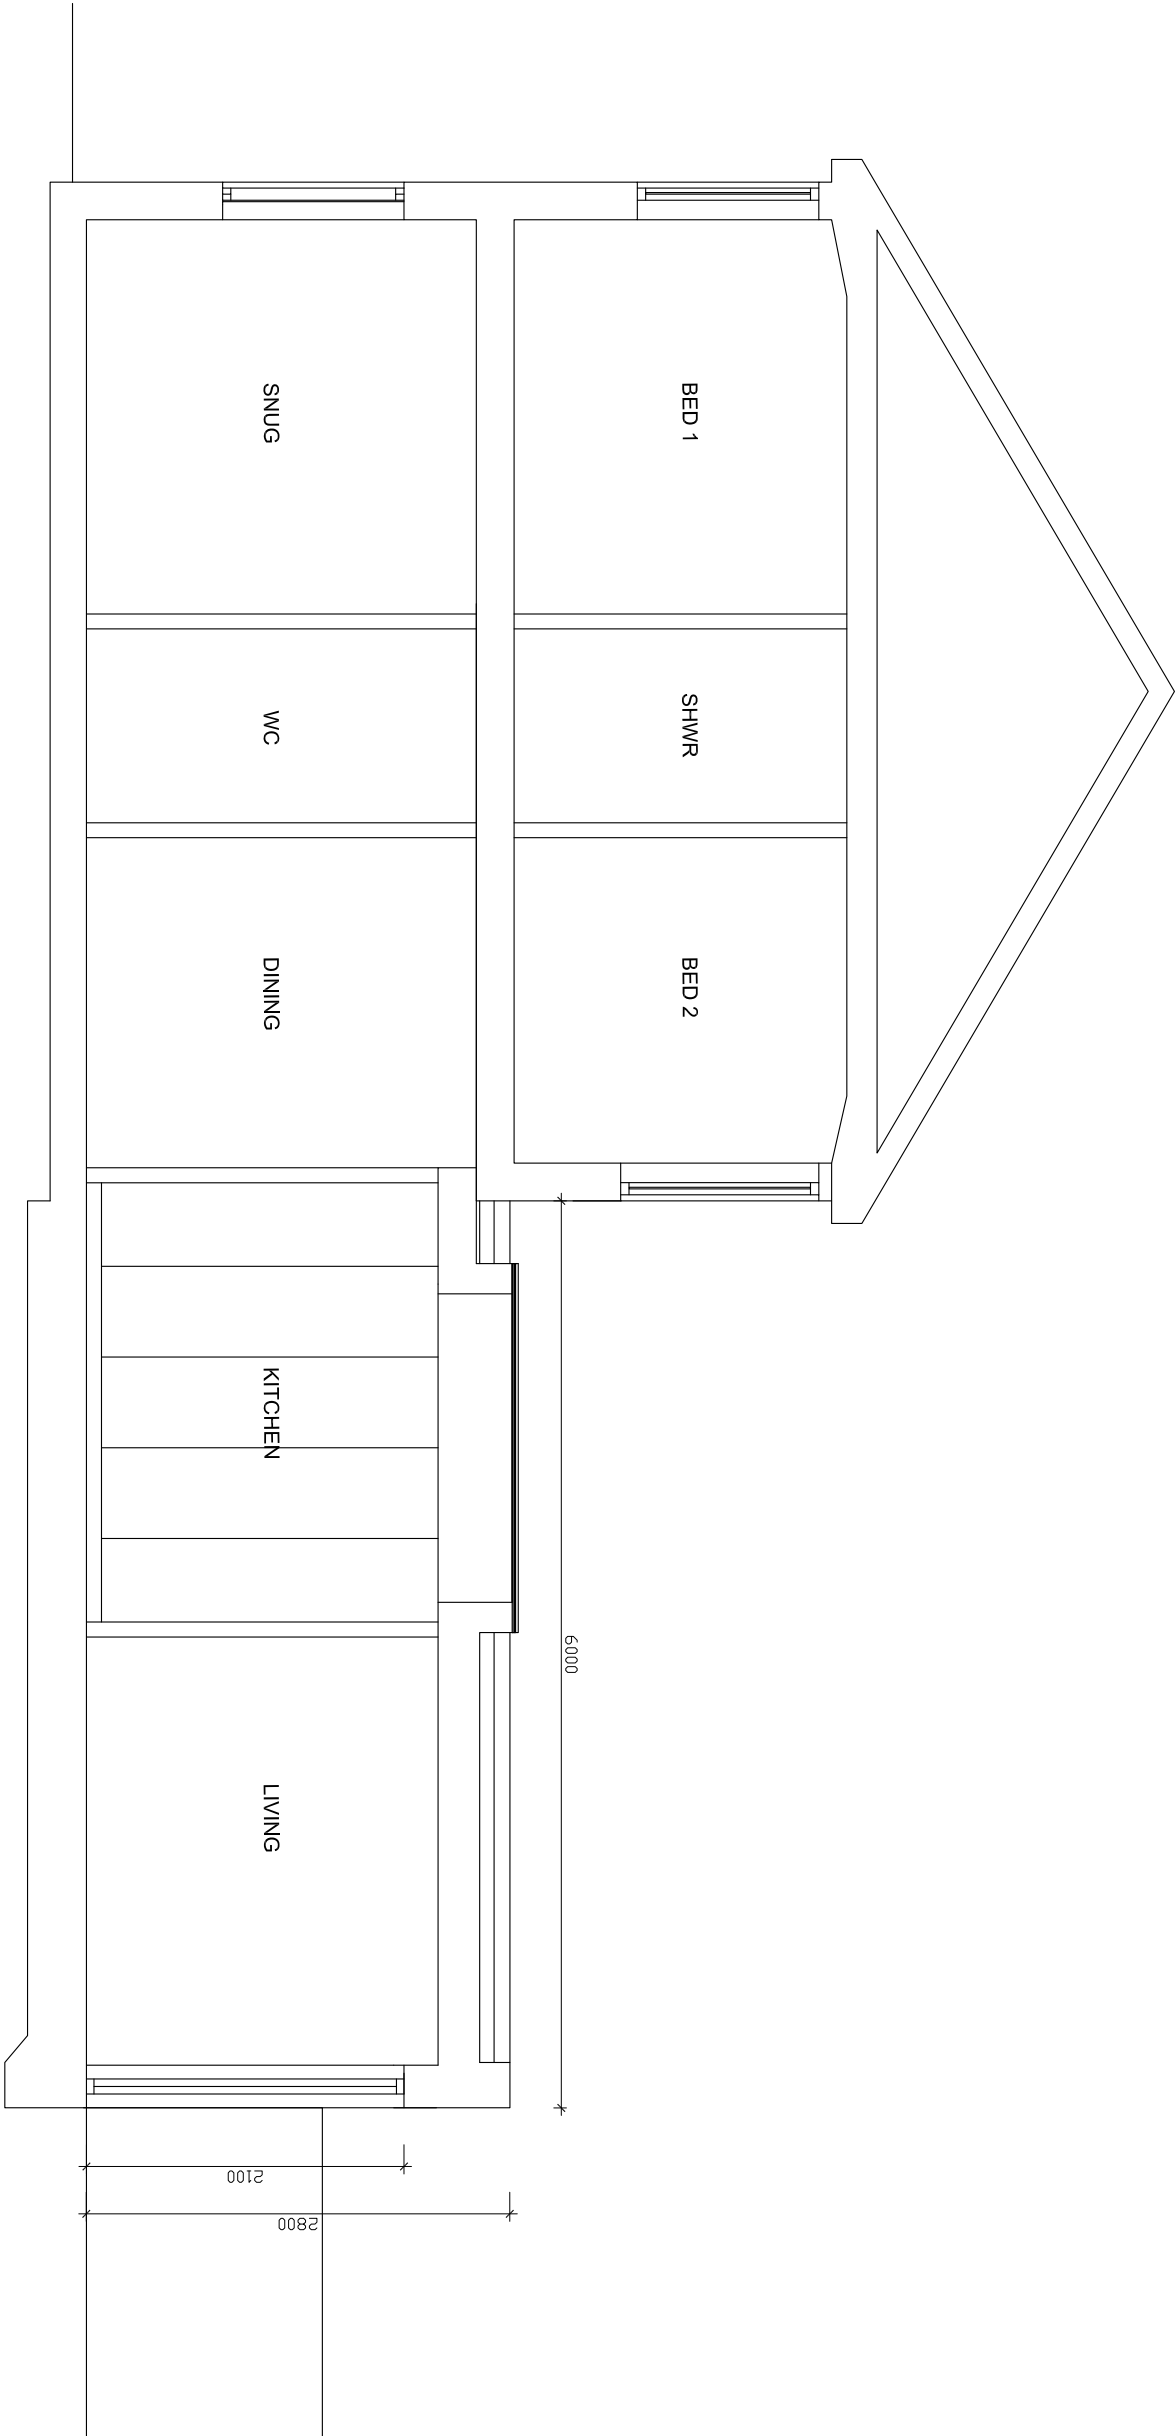


1 Lochbie Crouch Hill
London N4 4SB
07786478179

Client
Baldip Singh

Project
37 Hill Road

Drawing Title
Proposed Section

PROPOSED SECTION (LOOKING TOWARD 35) 1 / 50 @ A3

Job/Dwg No/Rev	GSA7	P0007
Drawn	Checked	Appr
GS	GS	CB
Drawing status: PLANNING		
Do not scale from this drawing. Check all dimensions on site before ordering.		
Scale varies @ A3		