



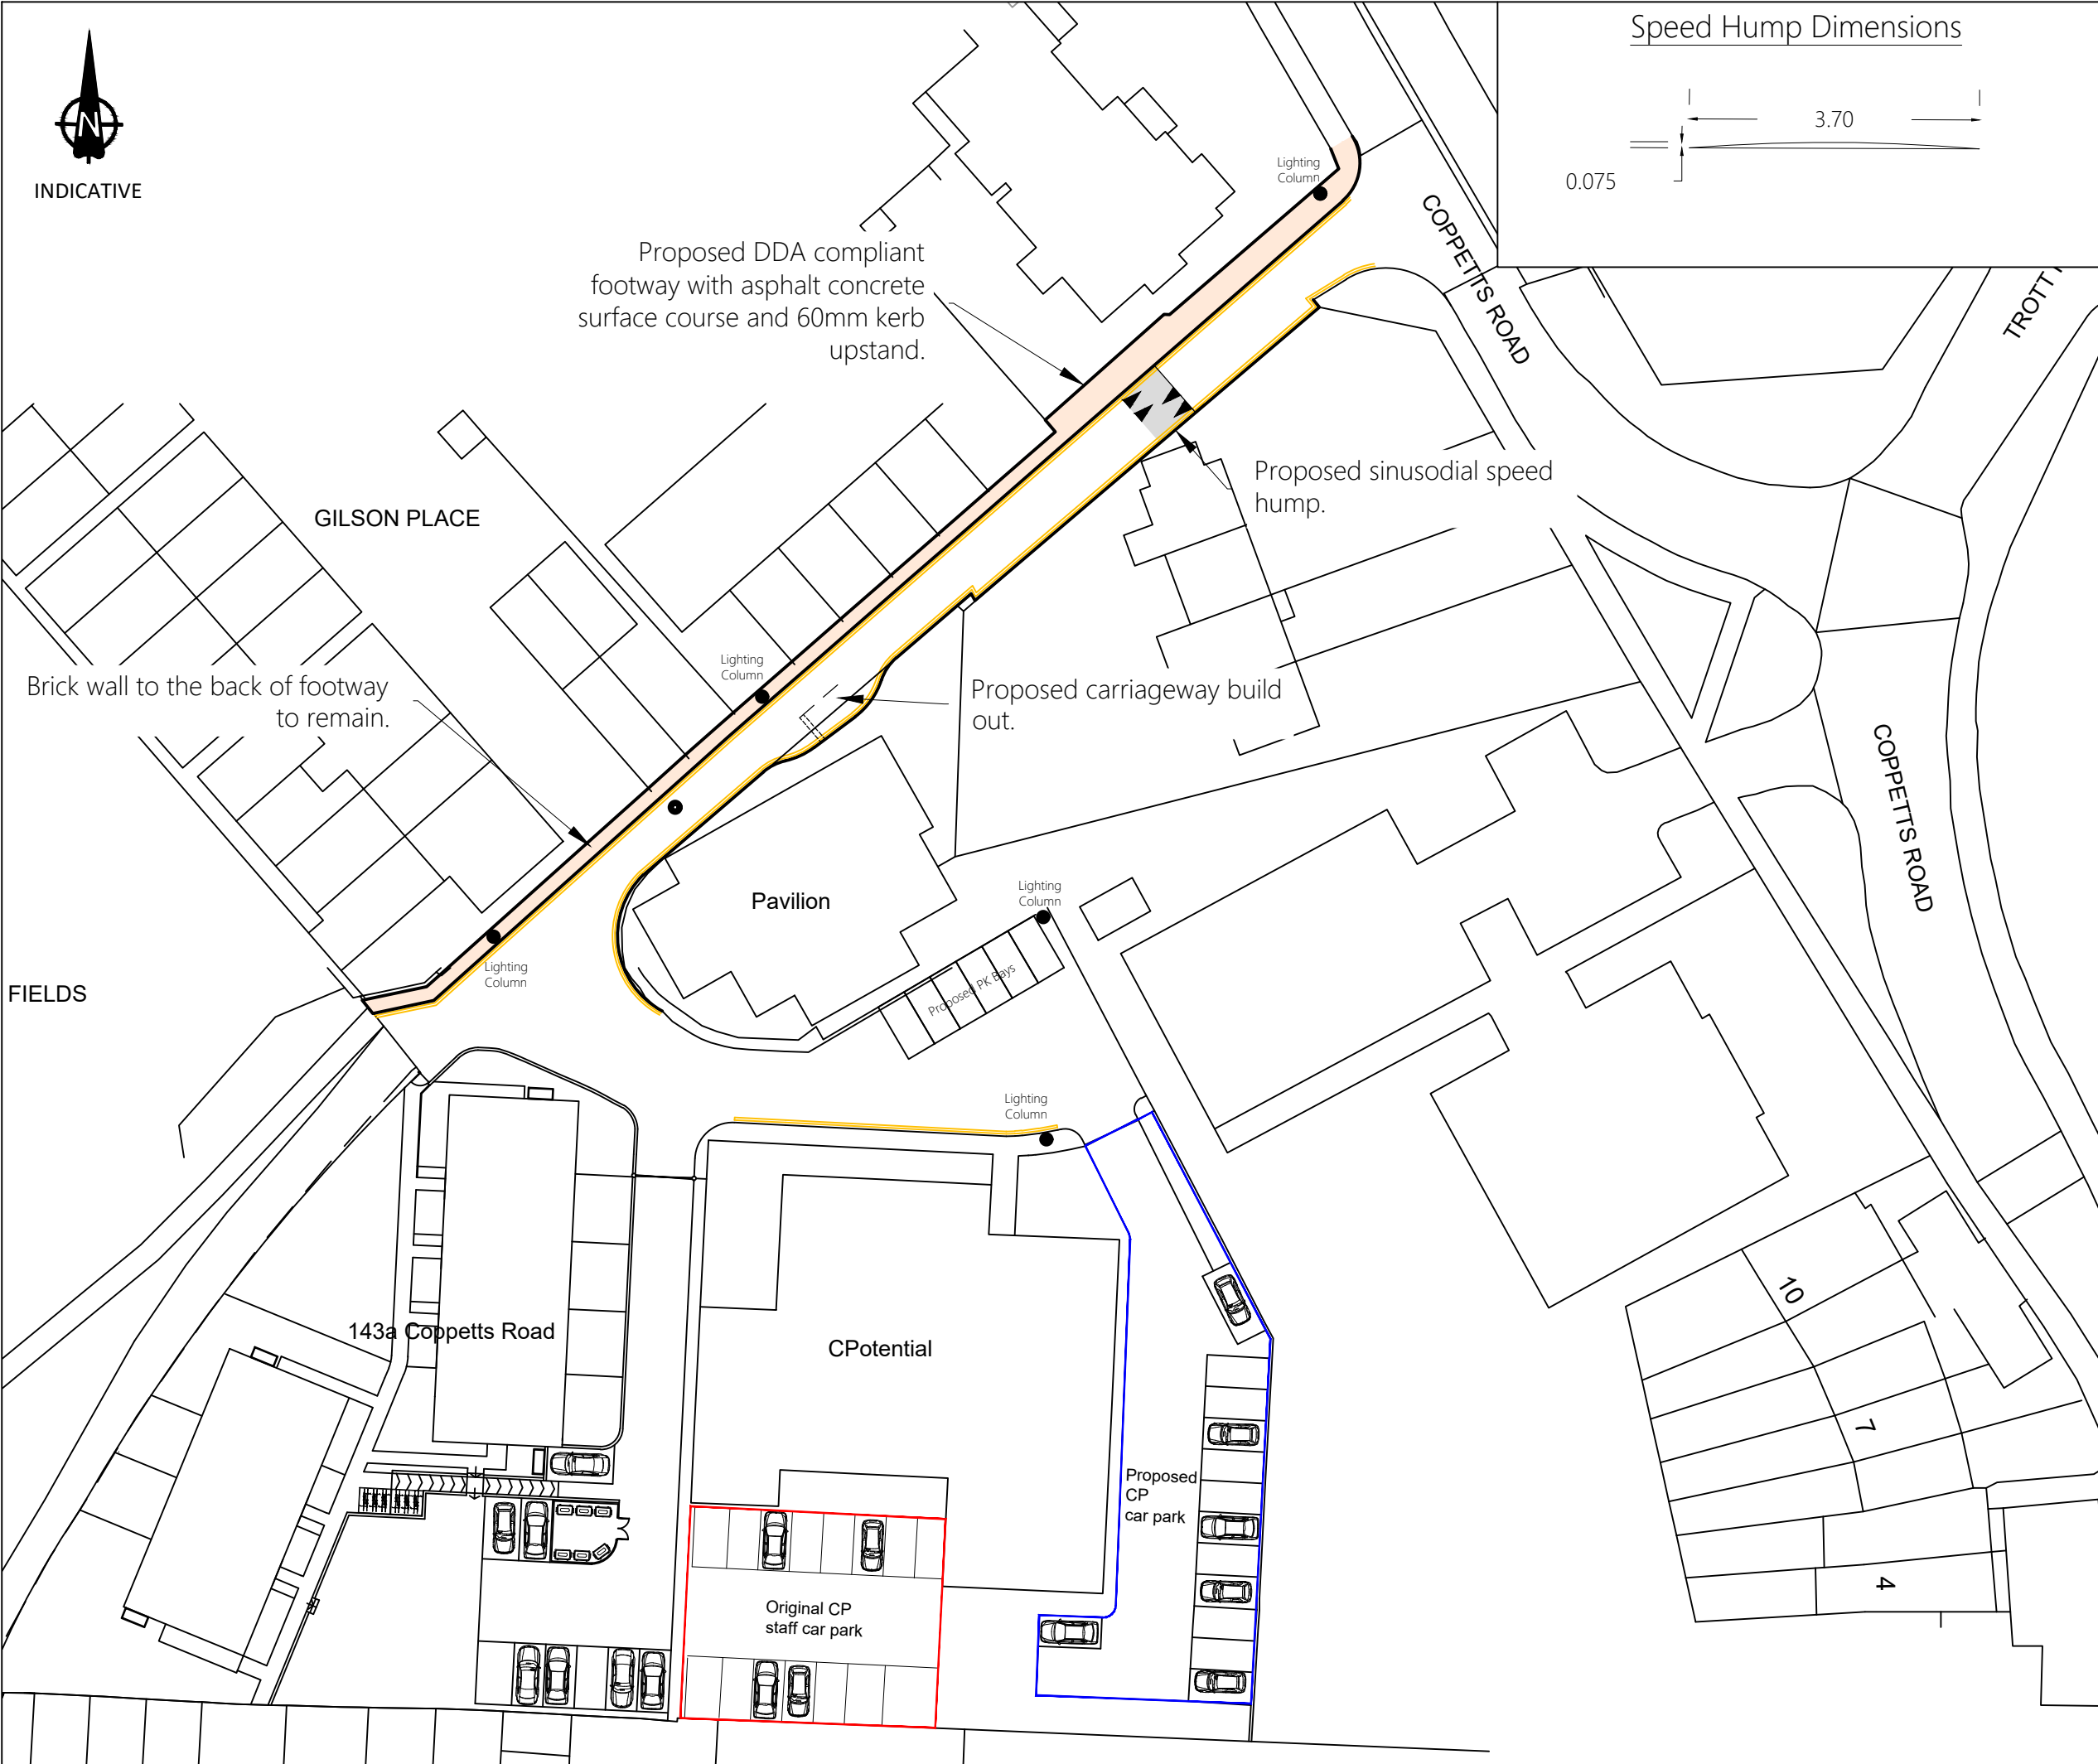

INDICATIVE

Speed Hump Dimensions

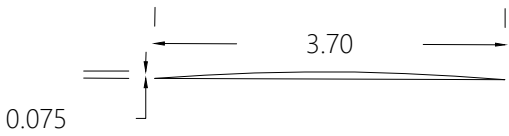

- Notes
1. Do not scale from this drawing. All dimensions shown are in metres unless noted otherwise.
  2. This drawing has been based upon OS mapping information and Milestone Transport Planning cannot be held responsible for any discrepancies which may arise because of it.

- Key
- Proposed 1.2-metre footway build out
  - Proposed sinusoidal speed hump
  - Proposed double yellow lines

Ordnance Survey Licence number: 100057360

| Drawing Revisions |      |            |                                    |      |
|-------------------|------|------------|------------------------------------|------|
| Rev.              | Drn: | Date:      | Details                            | Chk: |
| -                 | JO   | 14/04/2021 | First issue                        | TG   |
| A                 | JO   | 27/04/2021 | Updated layout                     | TG   |
| B                 | JO   | 10/05/2021 | Updated to Reflect Client Comments | TG   |
| C                 | JO   | 01/06/2021 | Updated to Reflect Client Comments | TG   |
| D                 | TG   | 20/04/2022 | Updated to Reflect Client Comments | TG   |

Client  
EandO Ltd.

Project  
143 Coppetts Road,  
Haringey

Title  
Proposed Access Road  
Design

**MILESTONE**  
TRANSPORT PLANNING

Abbey House, 282 Farnborough Rd, Farnborough, Hants GU14 7NA  
Tel: 01483 397888  
Gateshead IBC, Mulgrave Terrace, Gateshead, NE8 1AN  
Tel: 0191 338 7220  
web: www.milestonetp.co.uk

Drawing Number:  
19154/SK01

Scale:  
1:500 @ A3

Revision:  
D