
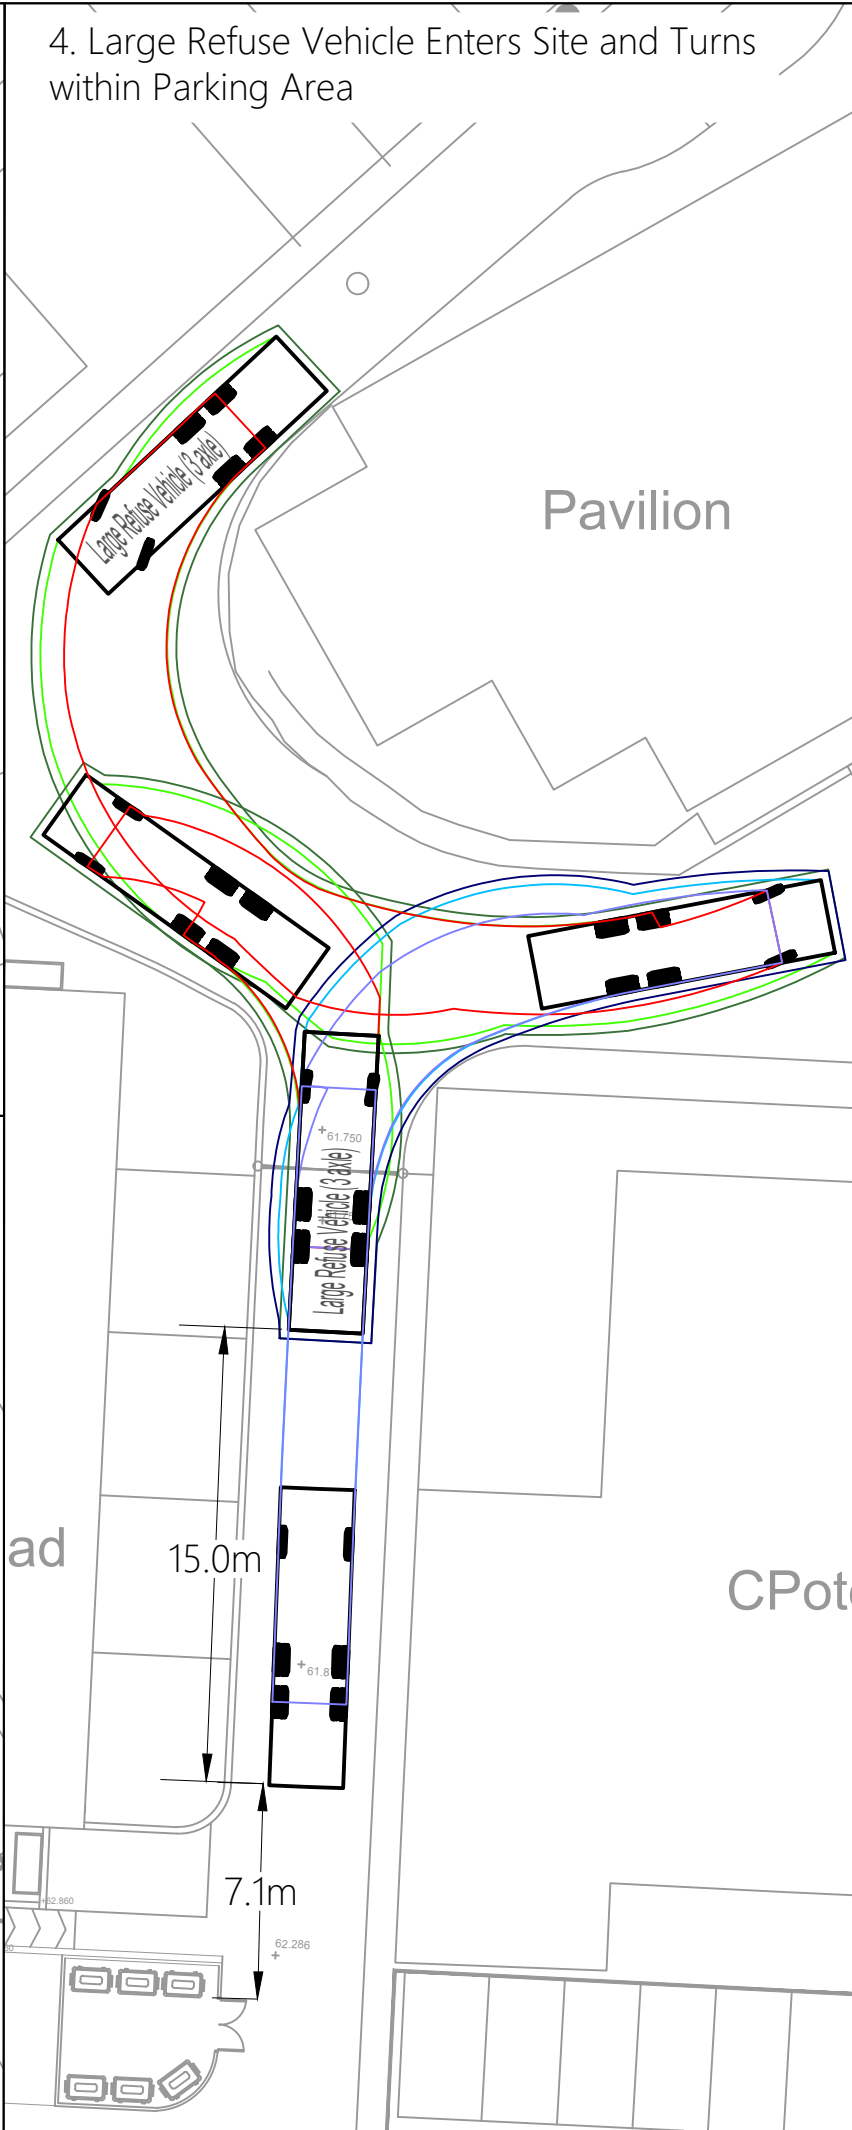
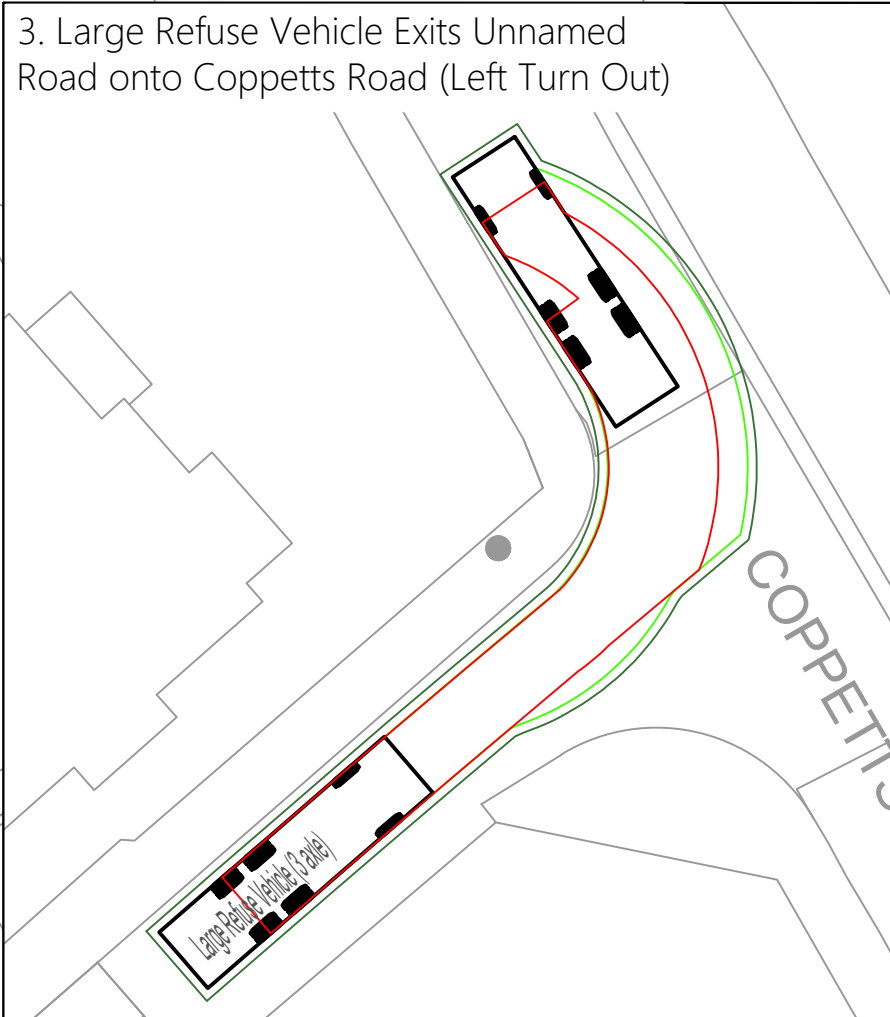
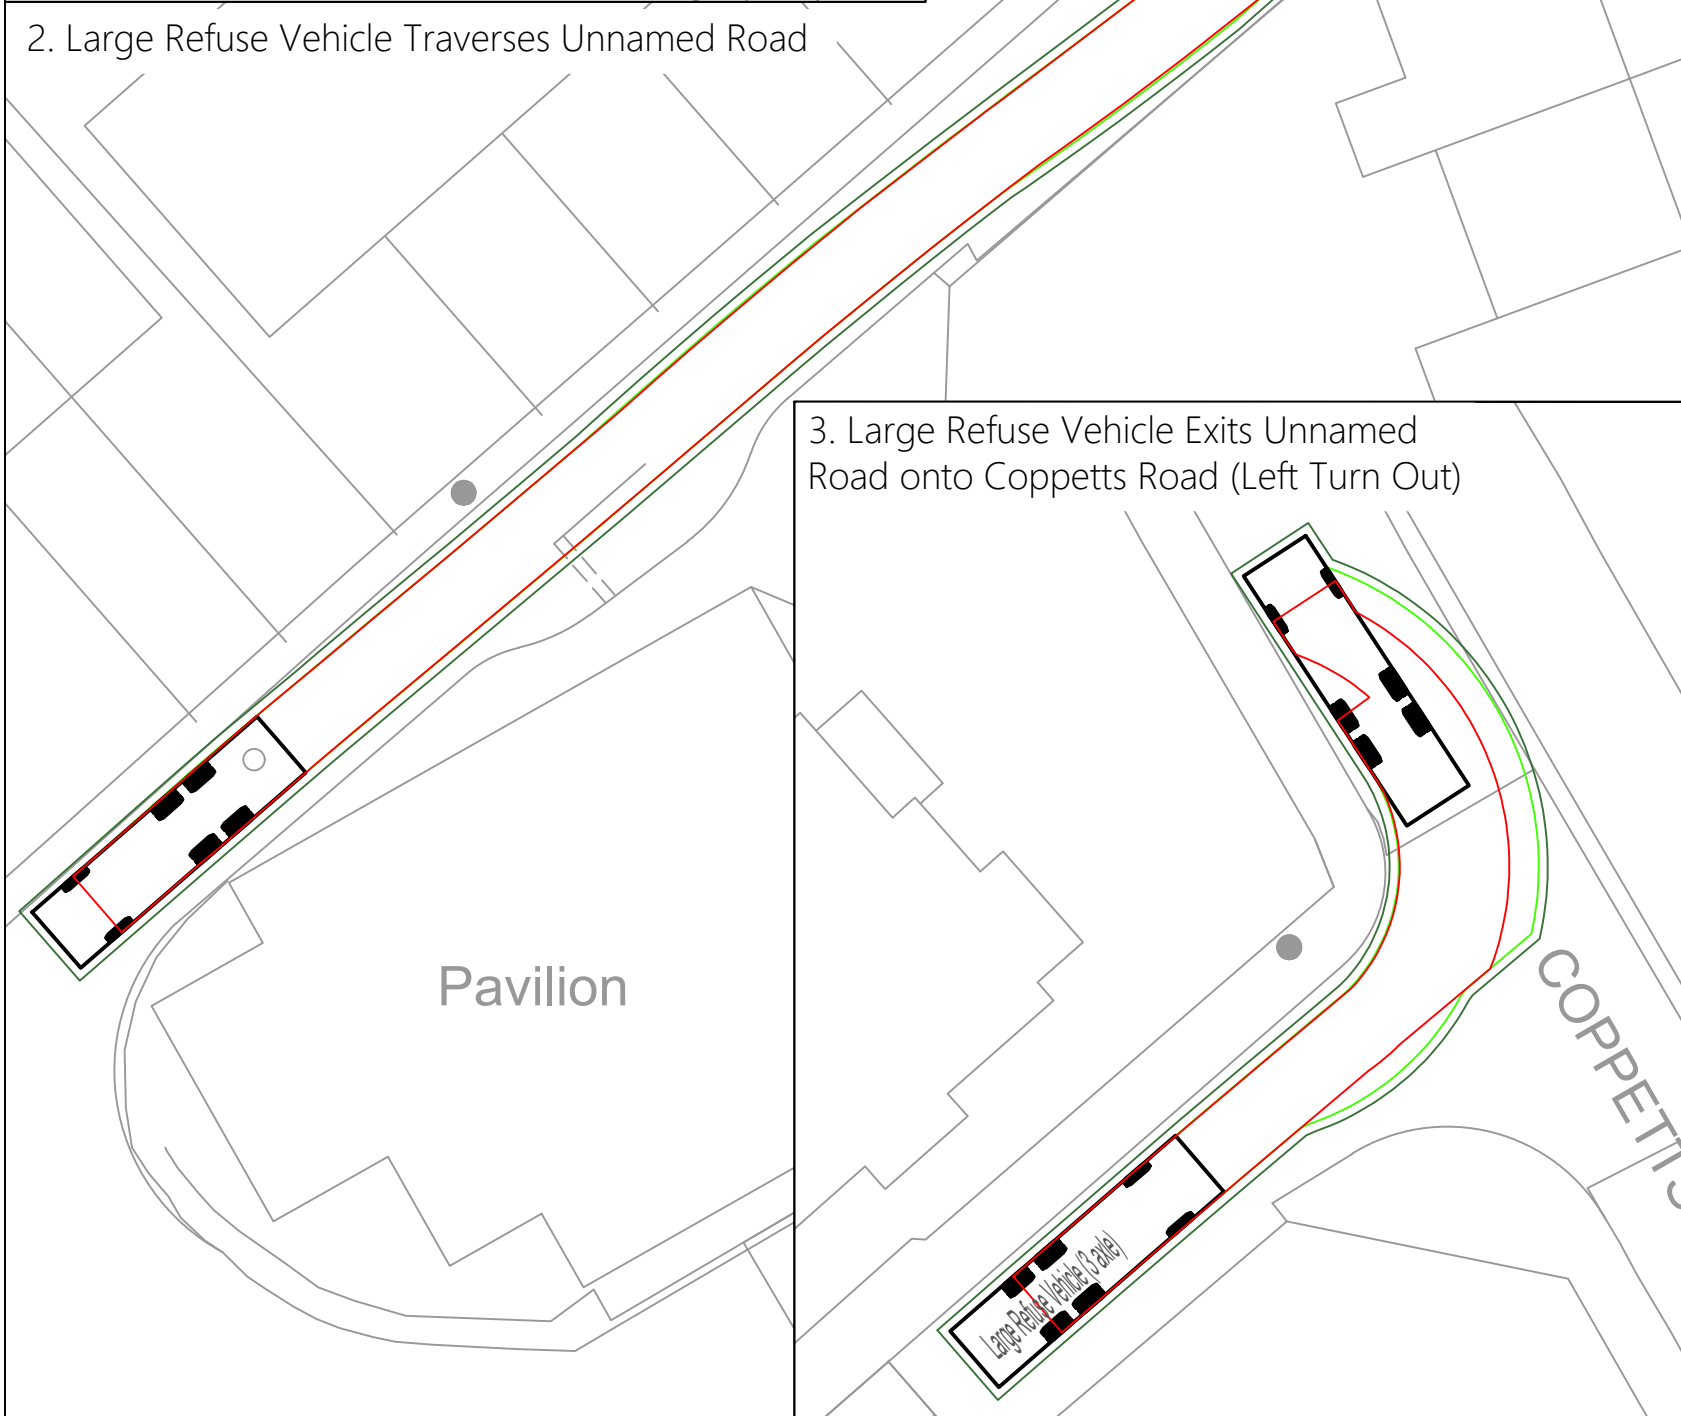


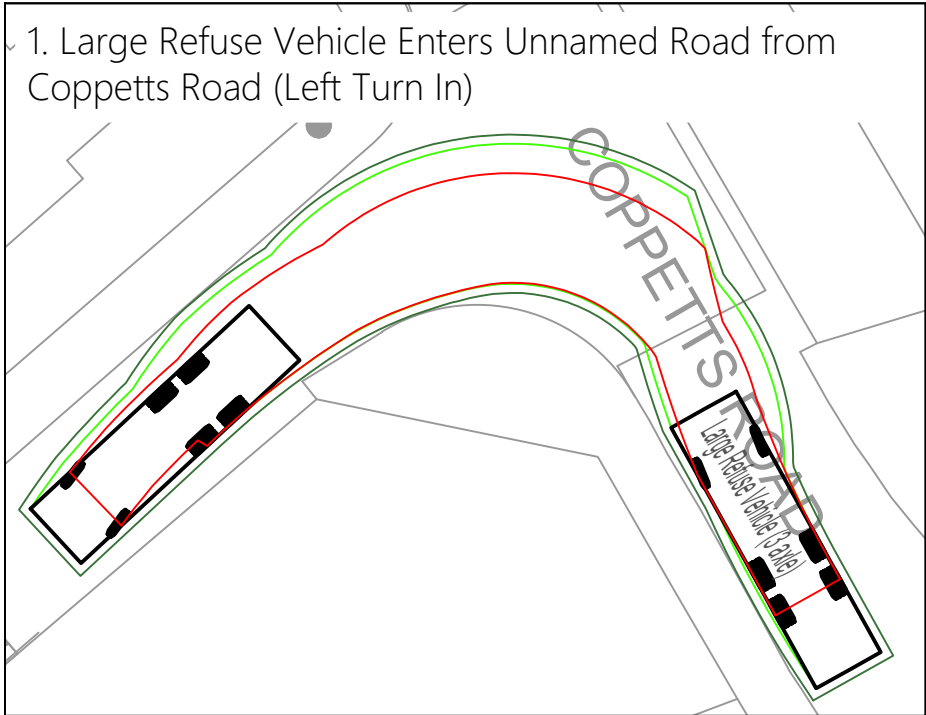

Notes

- Do not scale from this drawing. All dimensions shown are in metres unless noted otherwise.
- This drawing has been based upon OS Mapping and site layout plans produced by PKS Architects LLP and Milestone Transport Planning cannot be held responsible for any discrepancies which may arise because of it.

Autotrack vehicle profile:

Large Refuse Vehicle (3 axle)

Overall Length	9.860m
Overall Width	2.450m
Overall Body Height	3.814m
Min Body Ground Clearance	0.366m
Track Width	2.450m
Lock-to-lock time	4.00s
Curb to Curb Turning Radius	9.500m

INDICATIVE

Ordnance Survey Licence number: 100057360

Drawing Revisions

Rev.	Drn.	Date:	Details	Chk:
-	TG	19.02.20	First issue	TG
A	TG	02.03.20	Add 300mm margins to swept paths	TG
B	TG	03.03.20	Revised site layout	TG
C	TG	16.03.22	Revised access strategy	TG
D	TG	17.03.22	Revised access strategy	TG
E	TG	23.03.22	Revised access strategy	TG
F	TG	24.03.22	Revised access strategy	TG
G	TG	30.03.22	Revised access strategy	TG
H	ZM	20.04.22	Revised access strategy	TG

Client

EandO Ltd.

Project

143 Coppetts Road, Haringey

Title

Refuse Vehicle Swept Path Analysis

MILESTONE
TRANSPORT PLANNING

Abbey House, 282 Farnborough Rd, Farnborough, Hants GU14 7NA
Tel: 01483 397888
Gateshead IBC, Mulgrave Terrace, Gateshead, NE8 1AN
Tel: 0191 338 7220
web: www.milestonetp.co.uk

Drawing Number:

19154 / TK03

Scale:

1:250 @ A3

Revision:

H