




Location Plan (1:750)

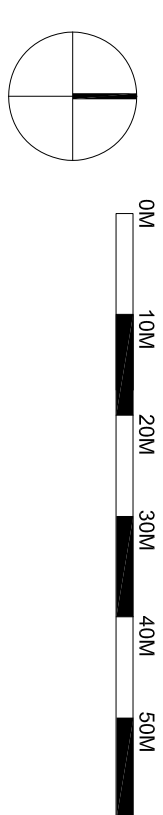

Rev	Date	Description
1	17/11/22	Issued for comment


Dwn Cld
NBC AM

Drawn	NBC
AM	AM
Checked	Nov 2022
Date	17/50

BROADWATER FARM ESTATE
TANGMERE MURAL
RELOCATION

Location Plan
Tangmere Mural Storage
PLANNING

PRP

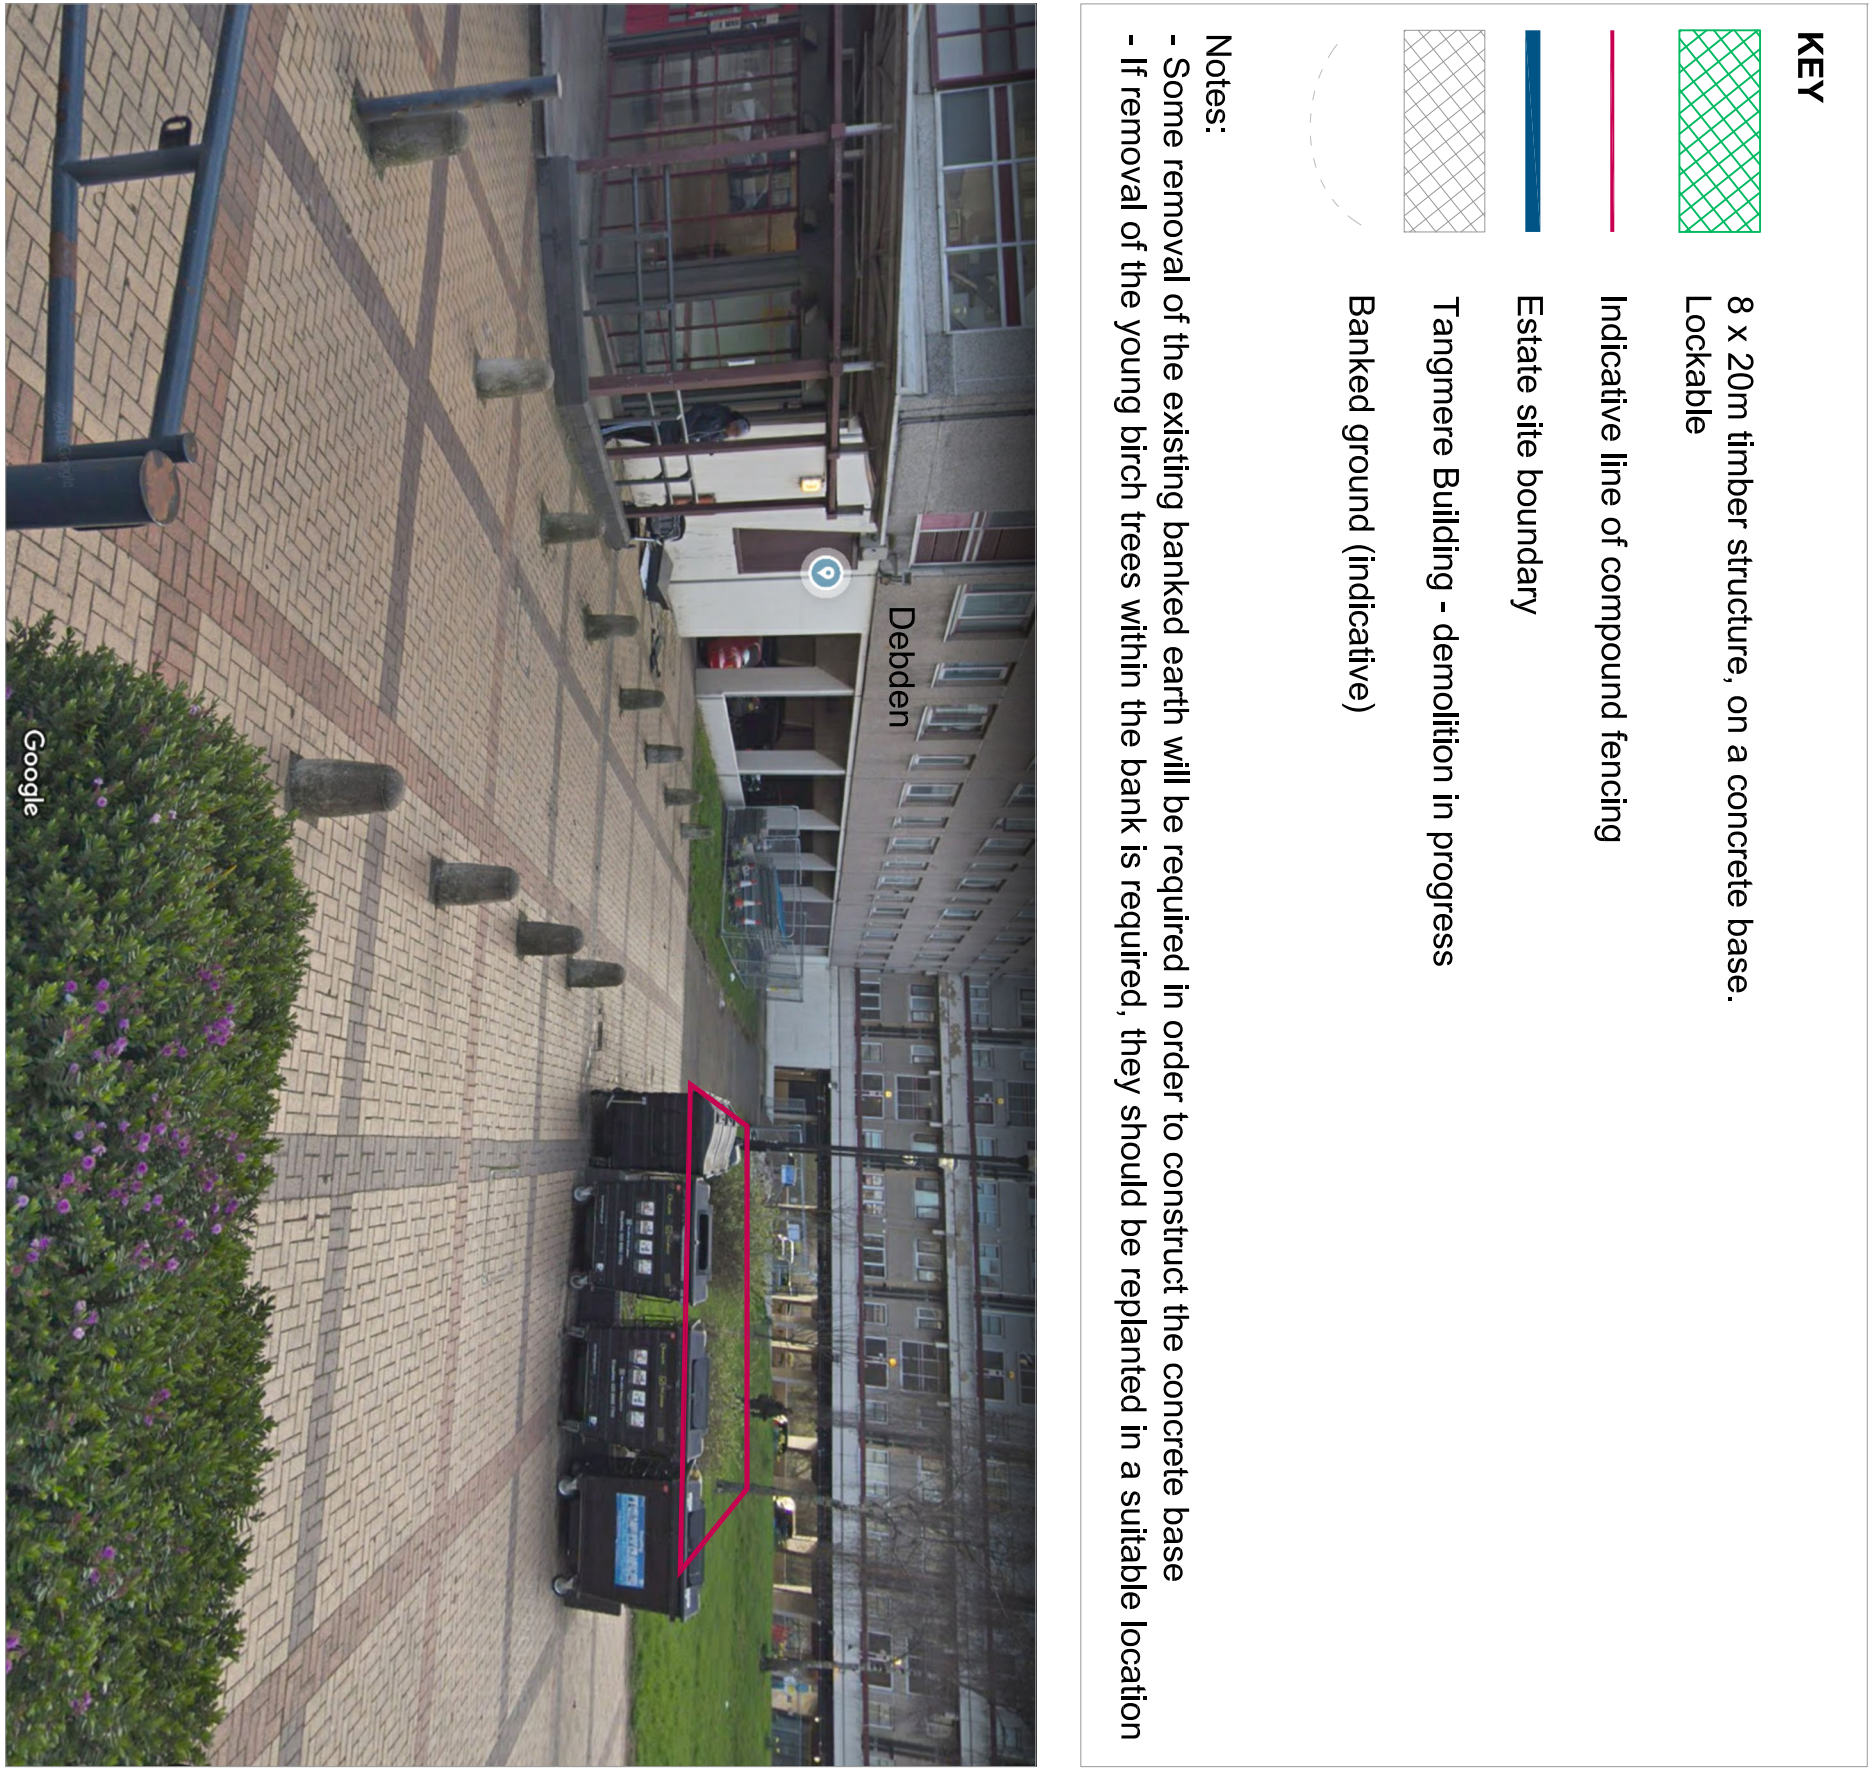

KEY

- 8 x 20m timber structure, on a concrete base. Lockable
- Indicative line of compound fencing
- Estate site boundary
- Tangmere Building - demolition in progress
- Banked ground (indicative)

Notes:

- Some removal of the existing banked earth will be required in order to construct the concrete base
- If removal of the young birch trees within the bank is required, they should be replanted in a suitable location