




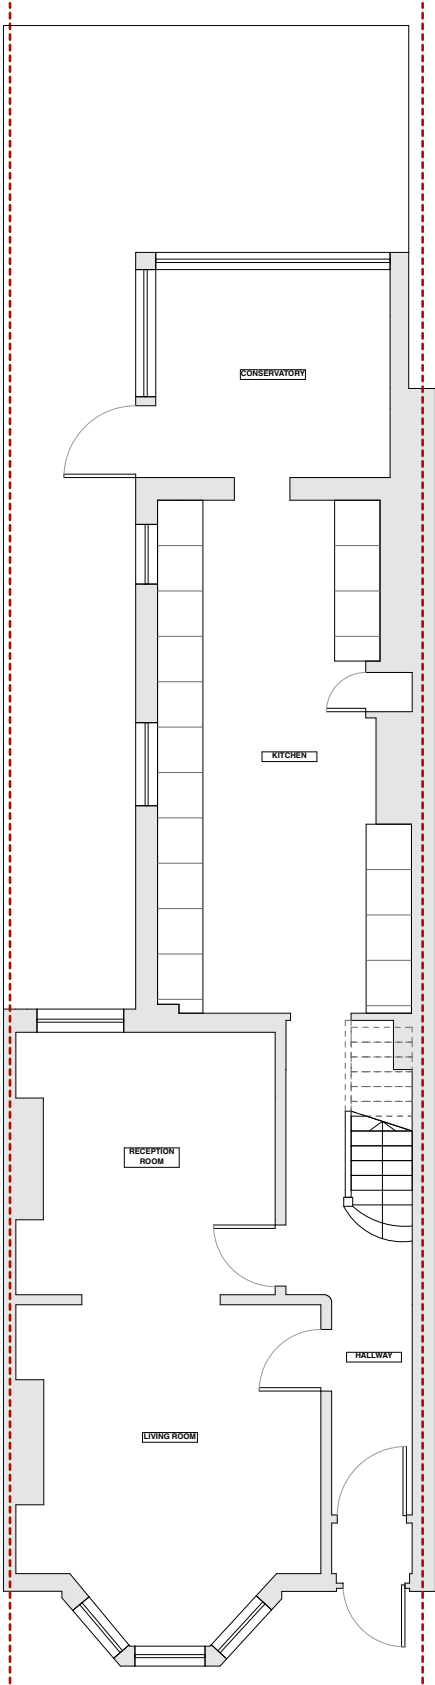


Ground Floor
1:100

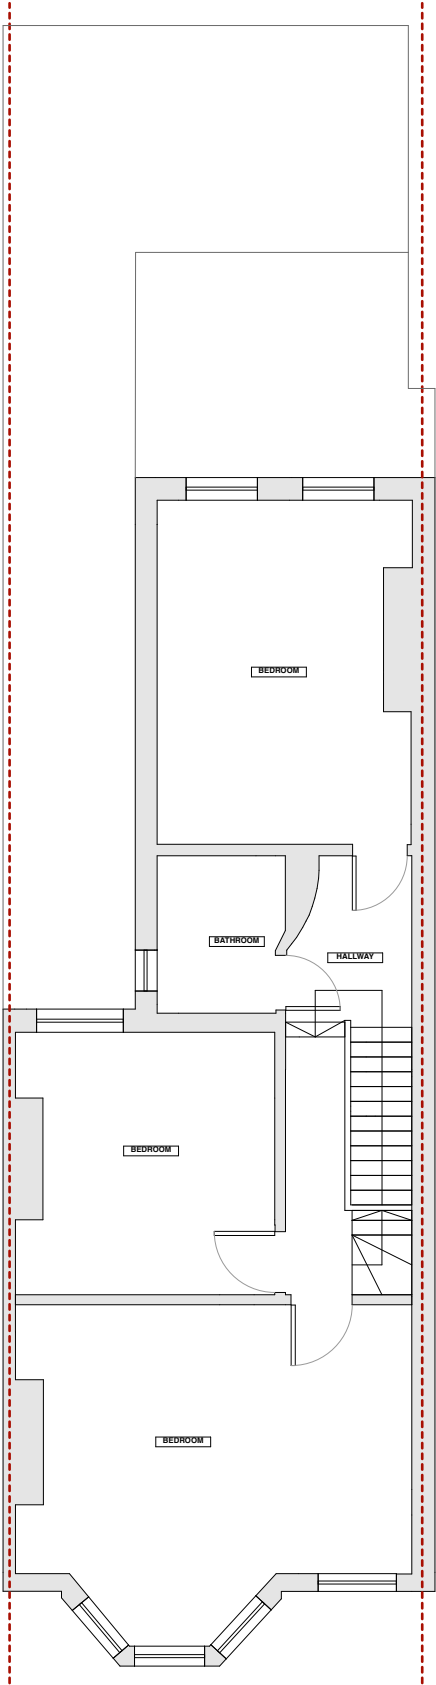

First Floor
1:100

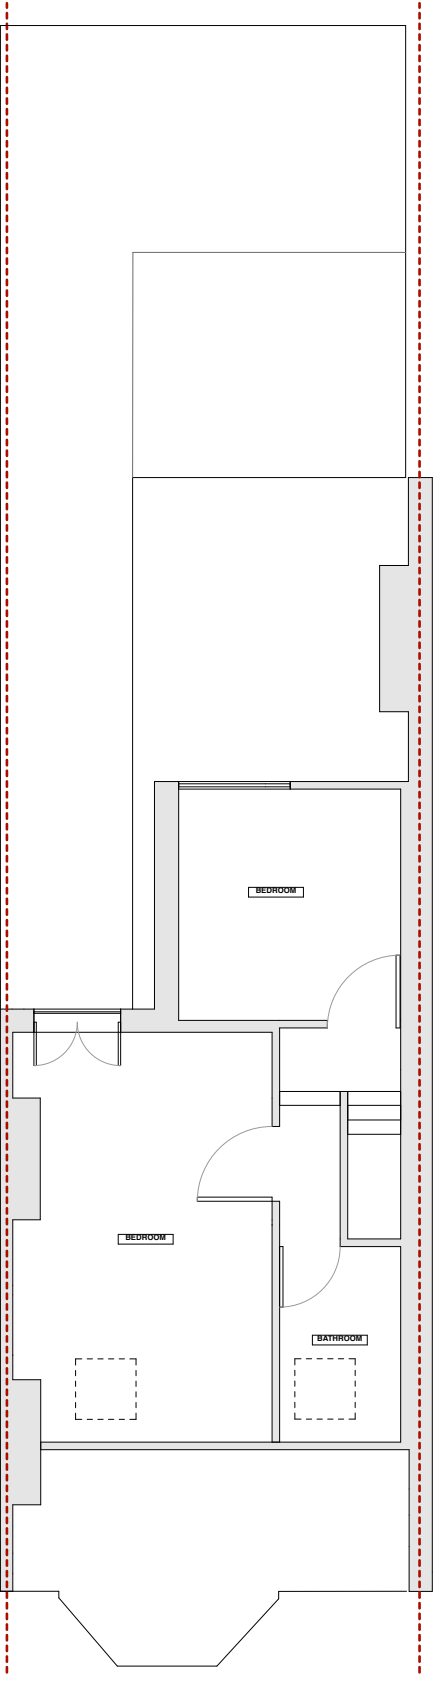

Second Floor
1:100

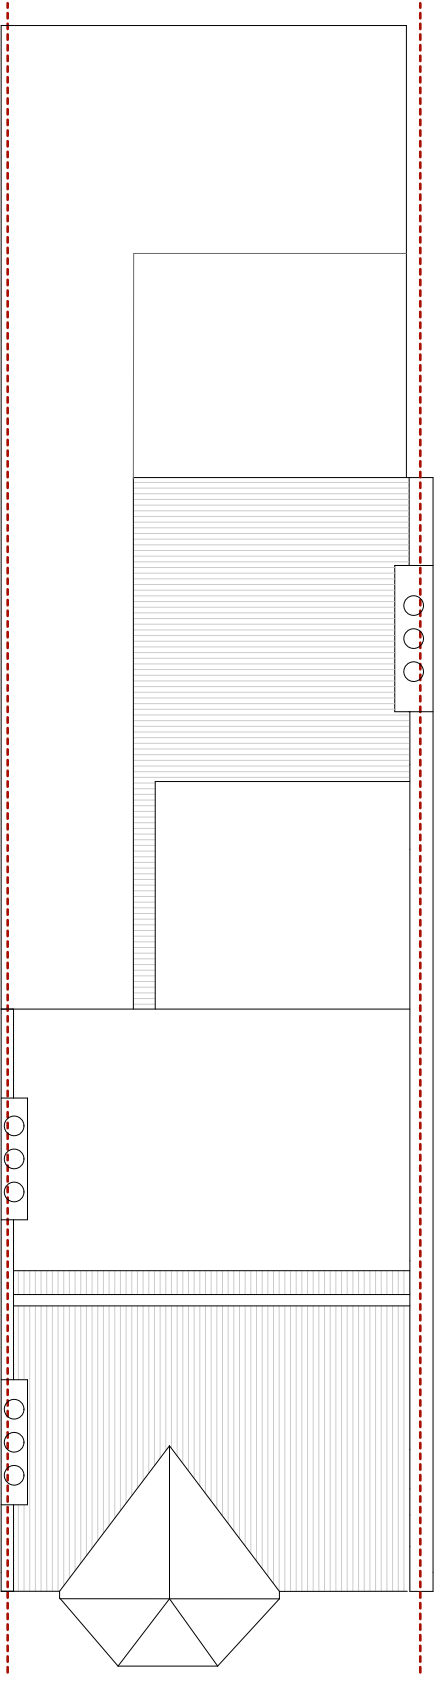

Roof Plan
1:100