


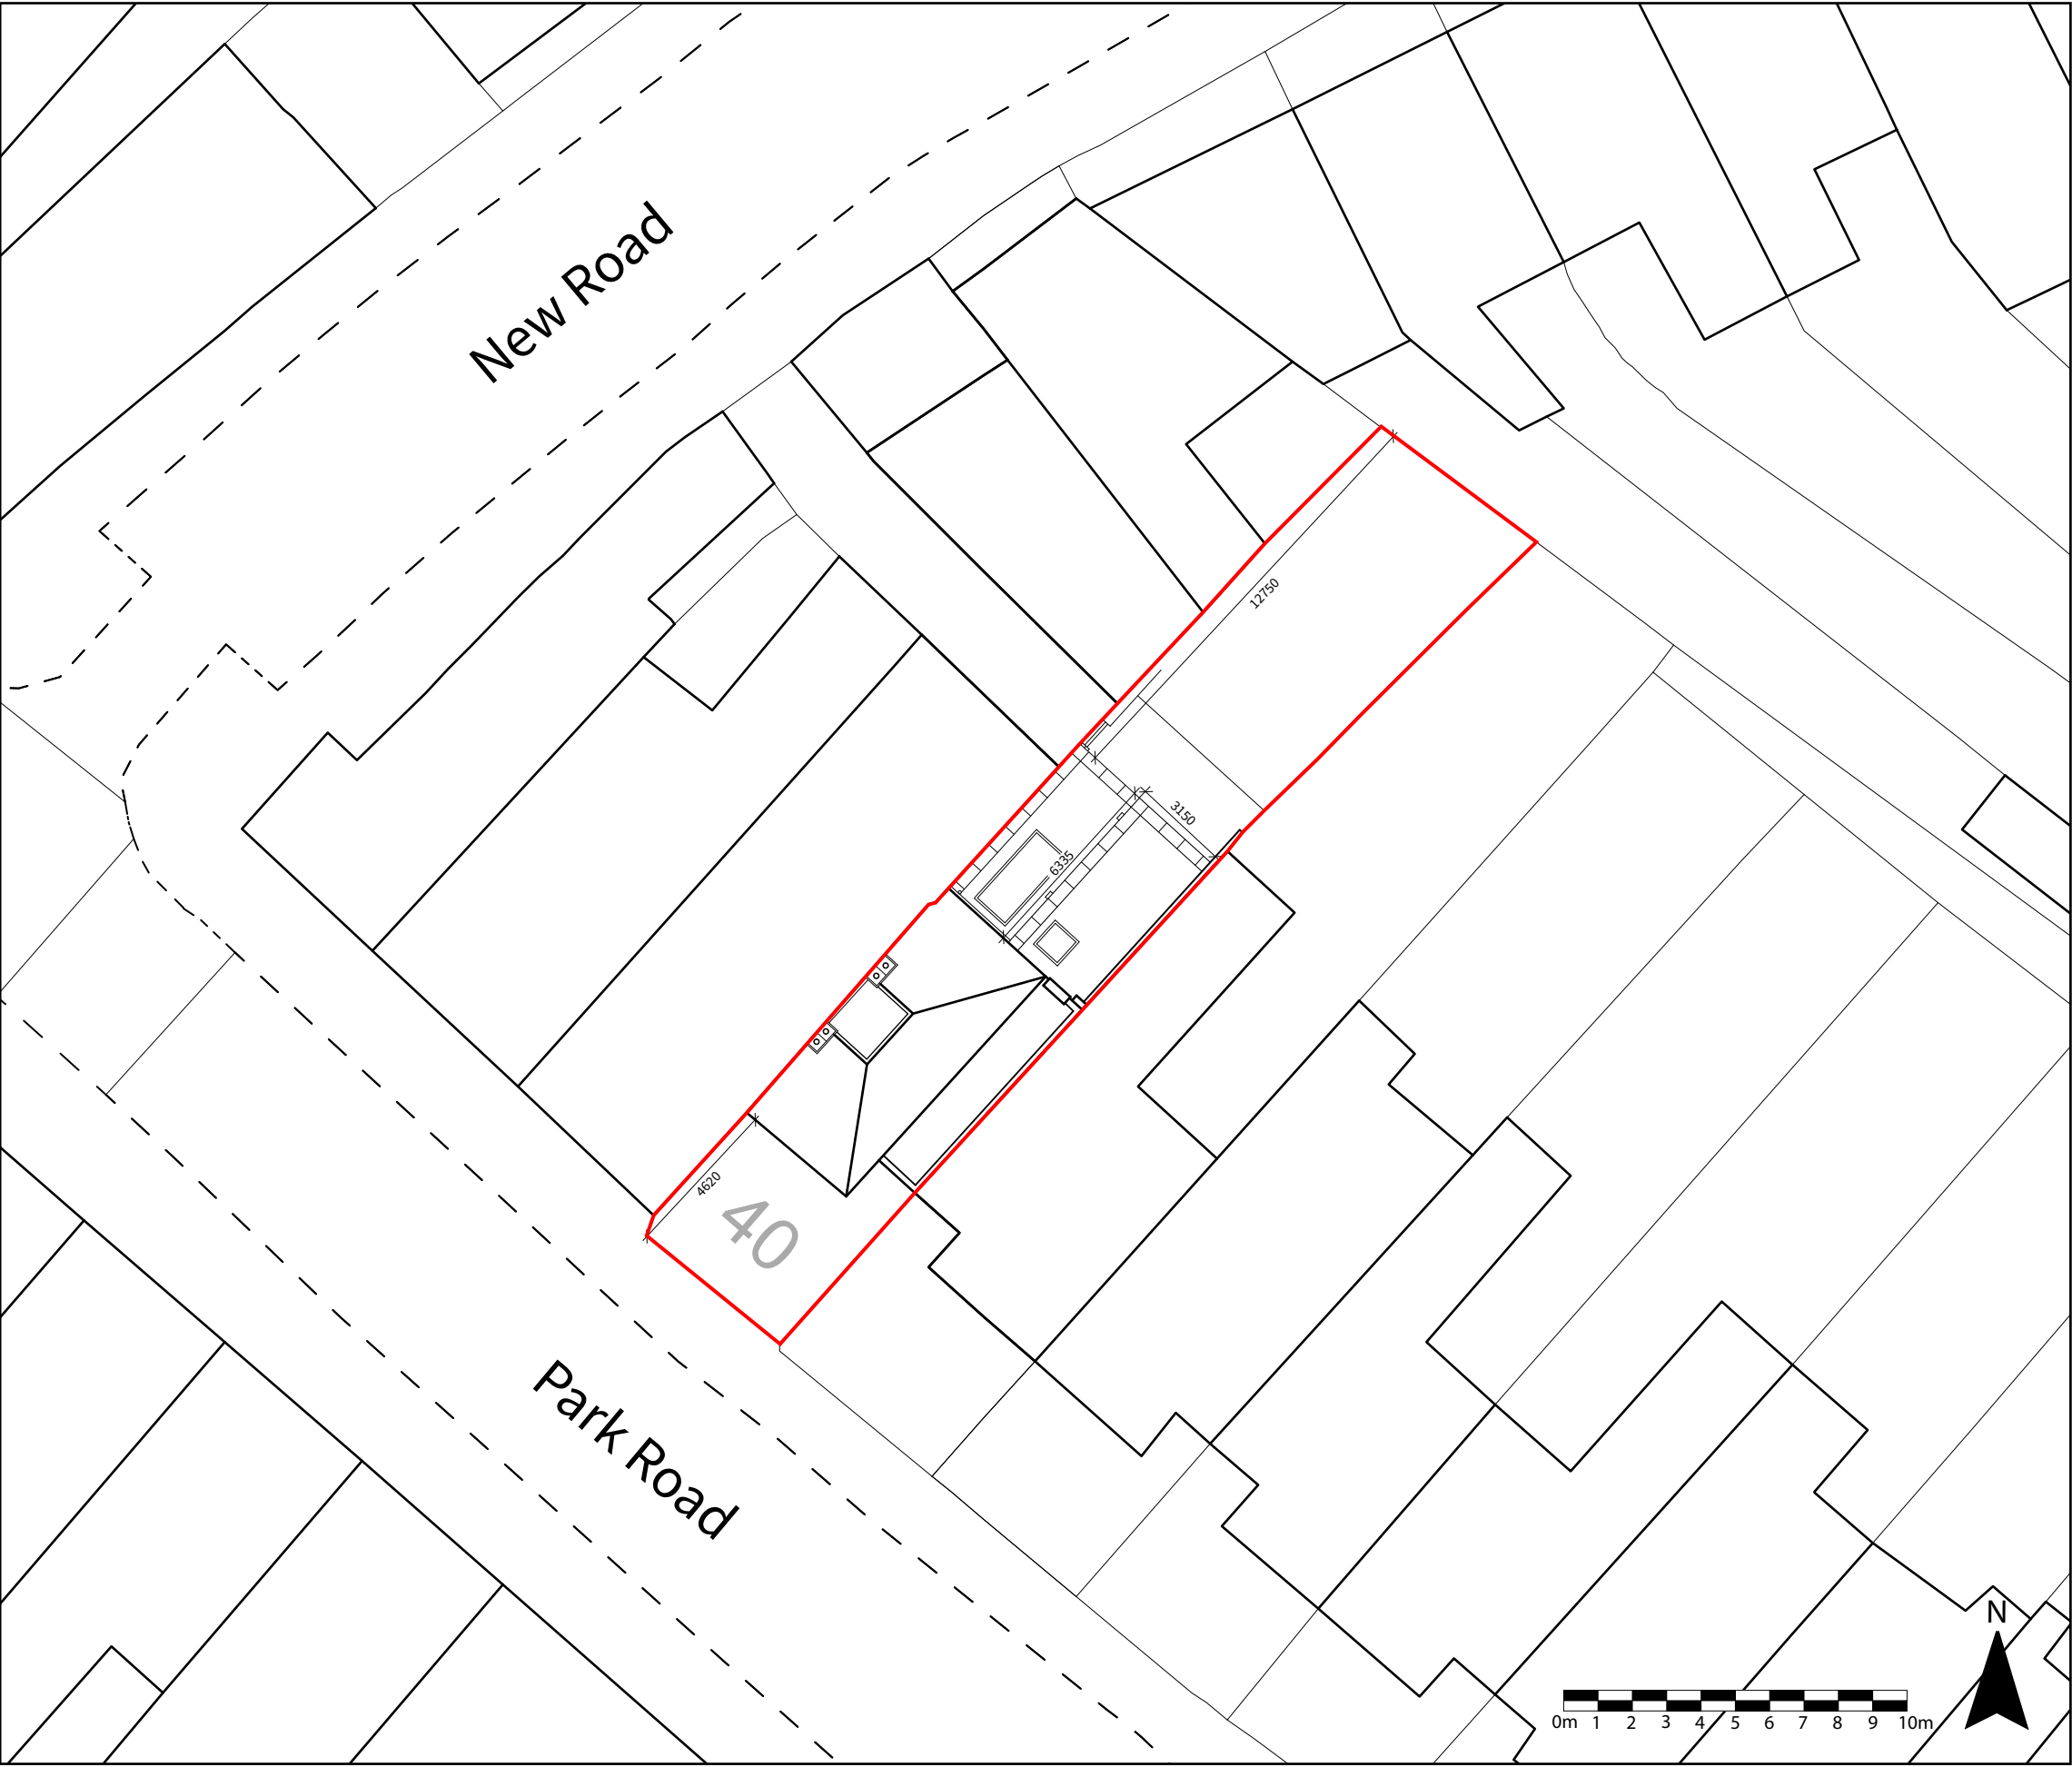

PLEASE NOTE:

All dimensions are to be checked on site prior to any works commencing. Drawings are subject to survey information and detailed design development , and should be read in conjunction with other consultant information and specifications.

KEY:

— No. 40 site boundary

PROJECT:	40 Park Road, N8 8TD
	First Floor Rear Extension
DRAWING:	Block Plan
DWG No:	051
REVISION:	A
SCALE:	1:200 @ A3
DATE:	November 2022