




1 EXISTING SECTION A-A
Scale 1:50

TYPE

This drawing is prepared solely for design and planning submission purposes. It is not intended or suitable for either Building Regulations or Construction purposes and should not be used for such.

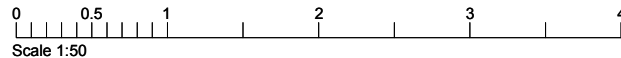

Revision	Date	Description
-	25/11/22	ISSUED FOR PLANNING - NOT FOR CONSTRUCTION

Drawn	Checked
OR	TP



Project	Ground floor flat, 27 Dickenson Road,N8
Drawing Title	Existing Section A-A

Drawing Number	092.090
Status	Planning

Rev.	-
Scale	1:50@A3