


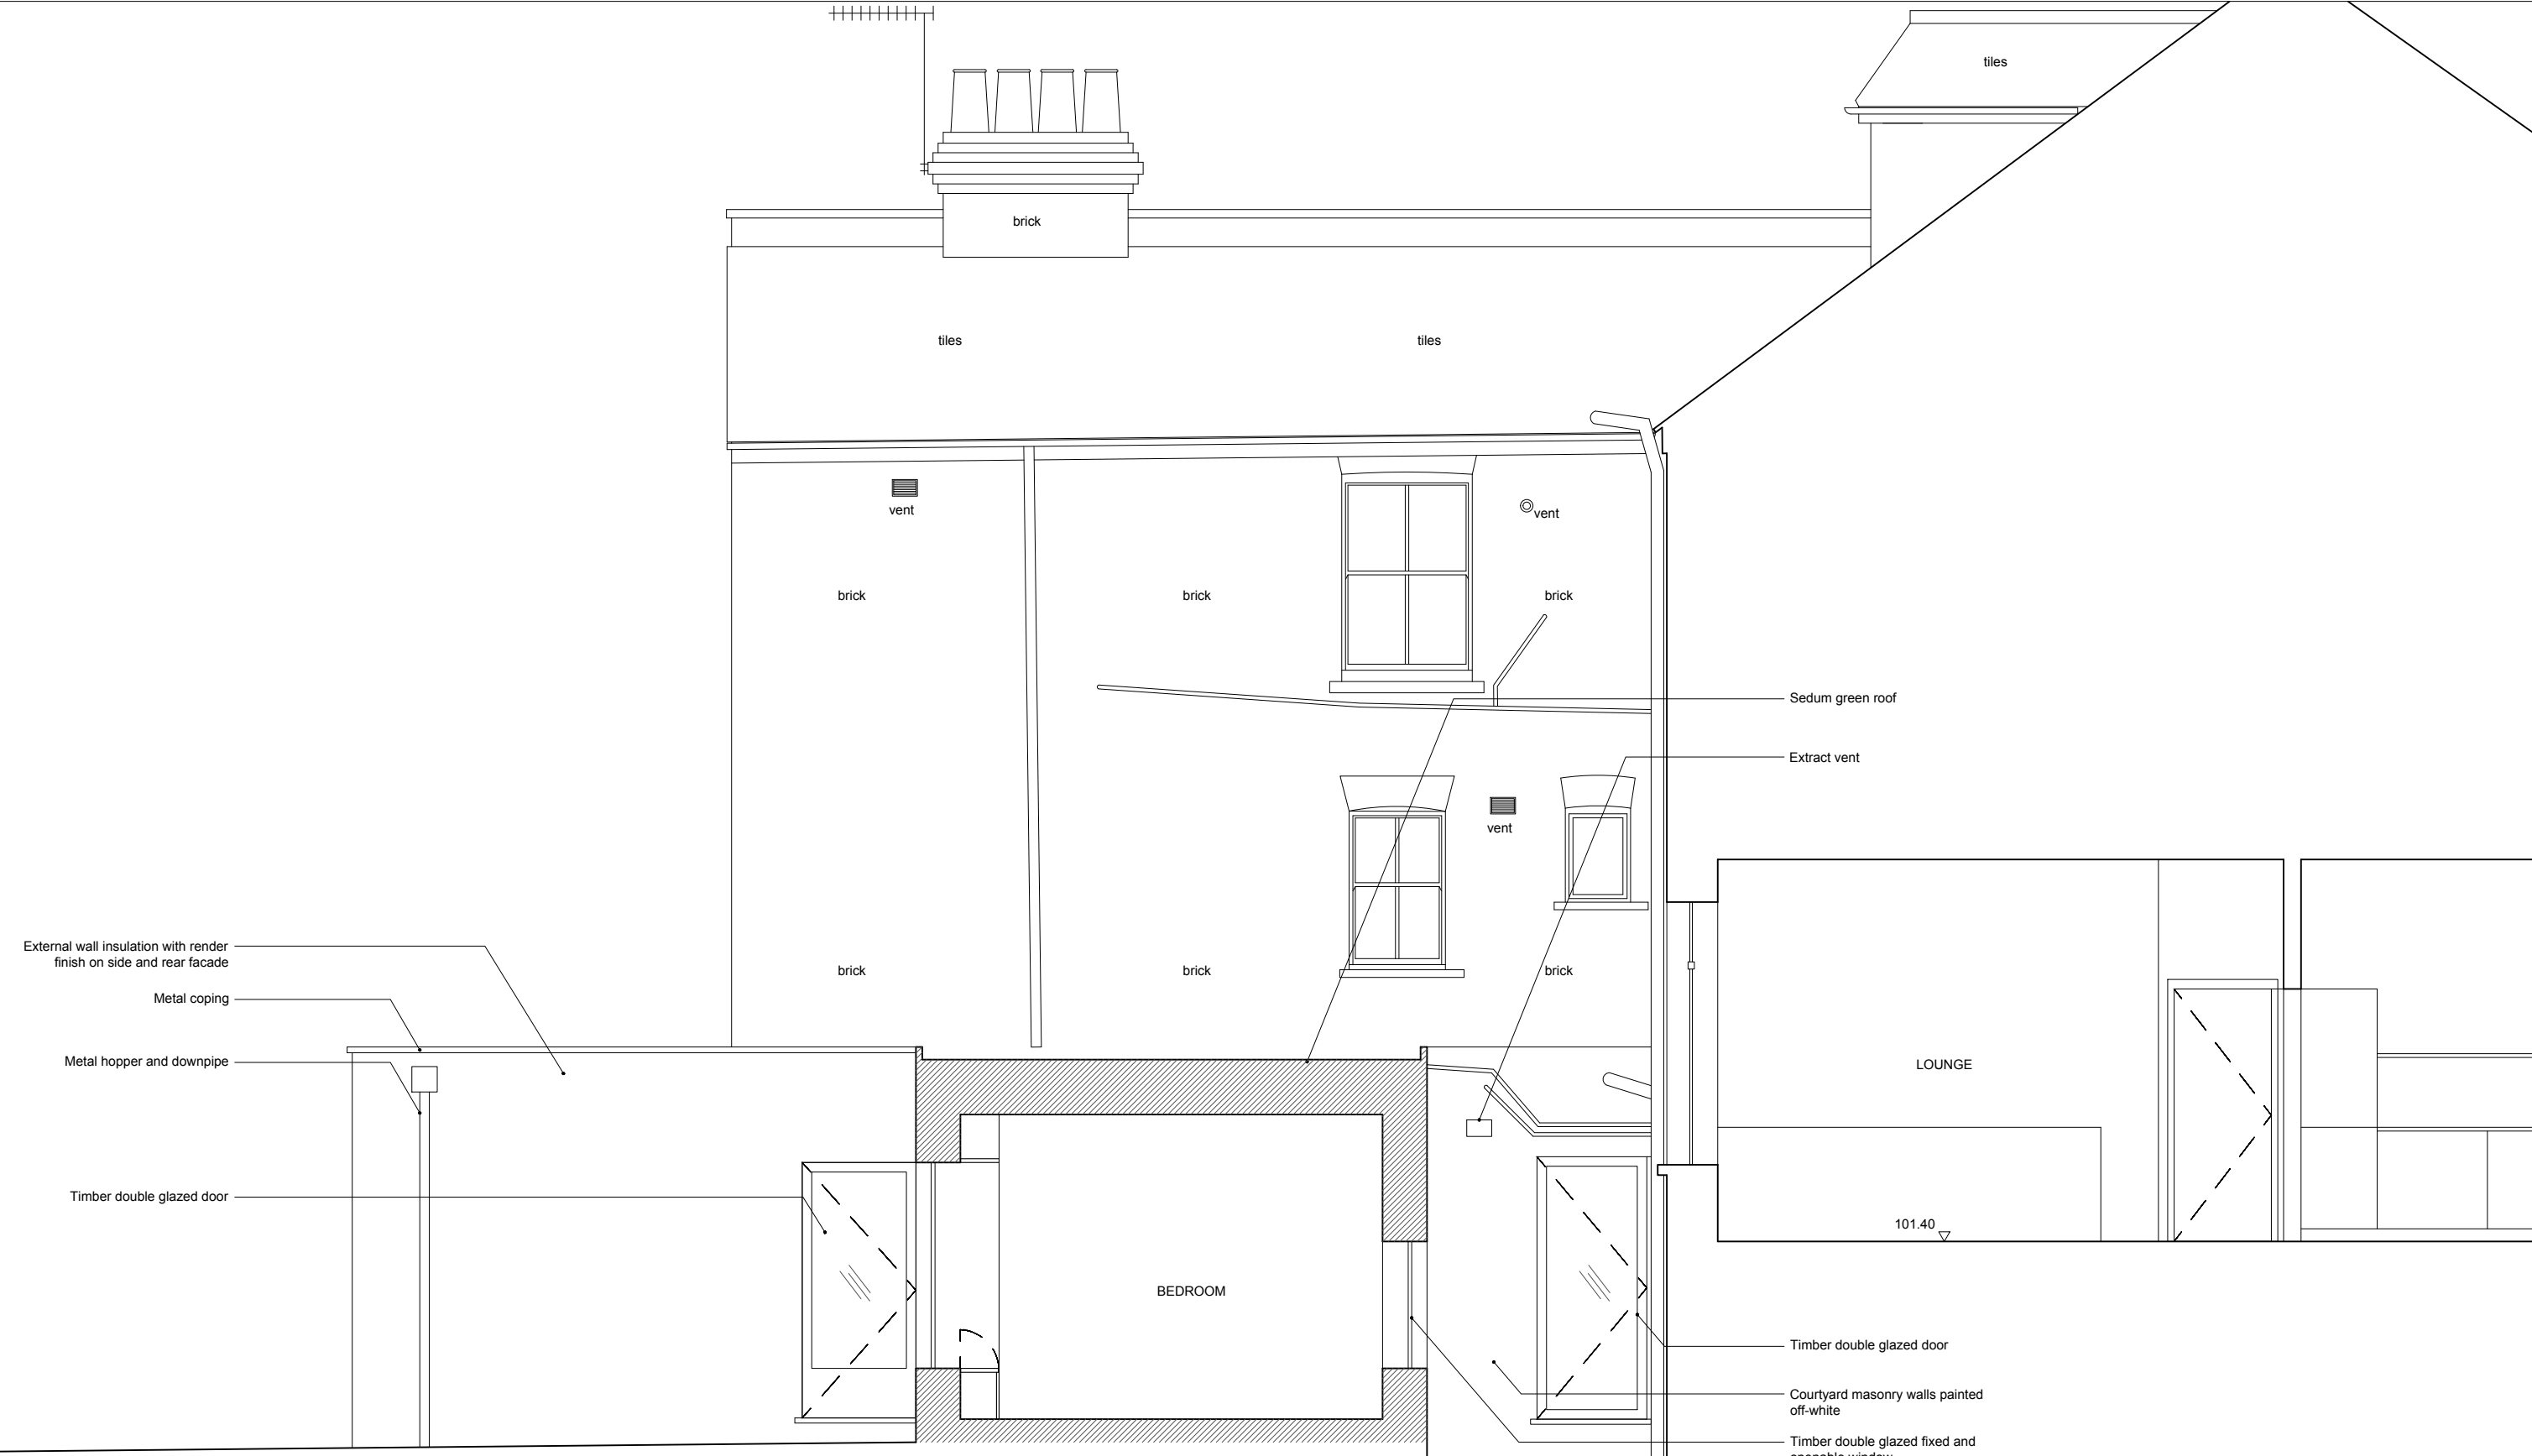

 New construction

1 PROPOSED SECTION A-A
Scale 1:50