


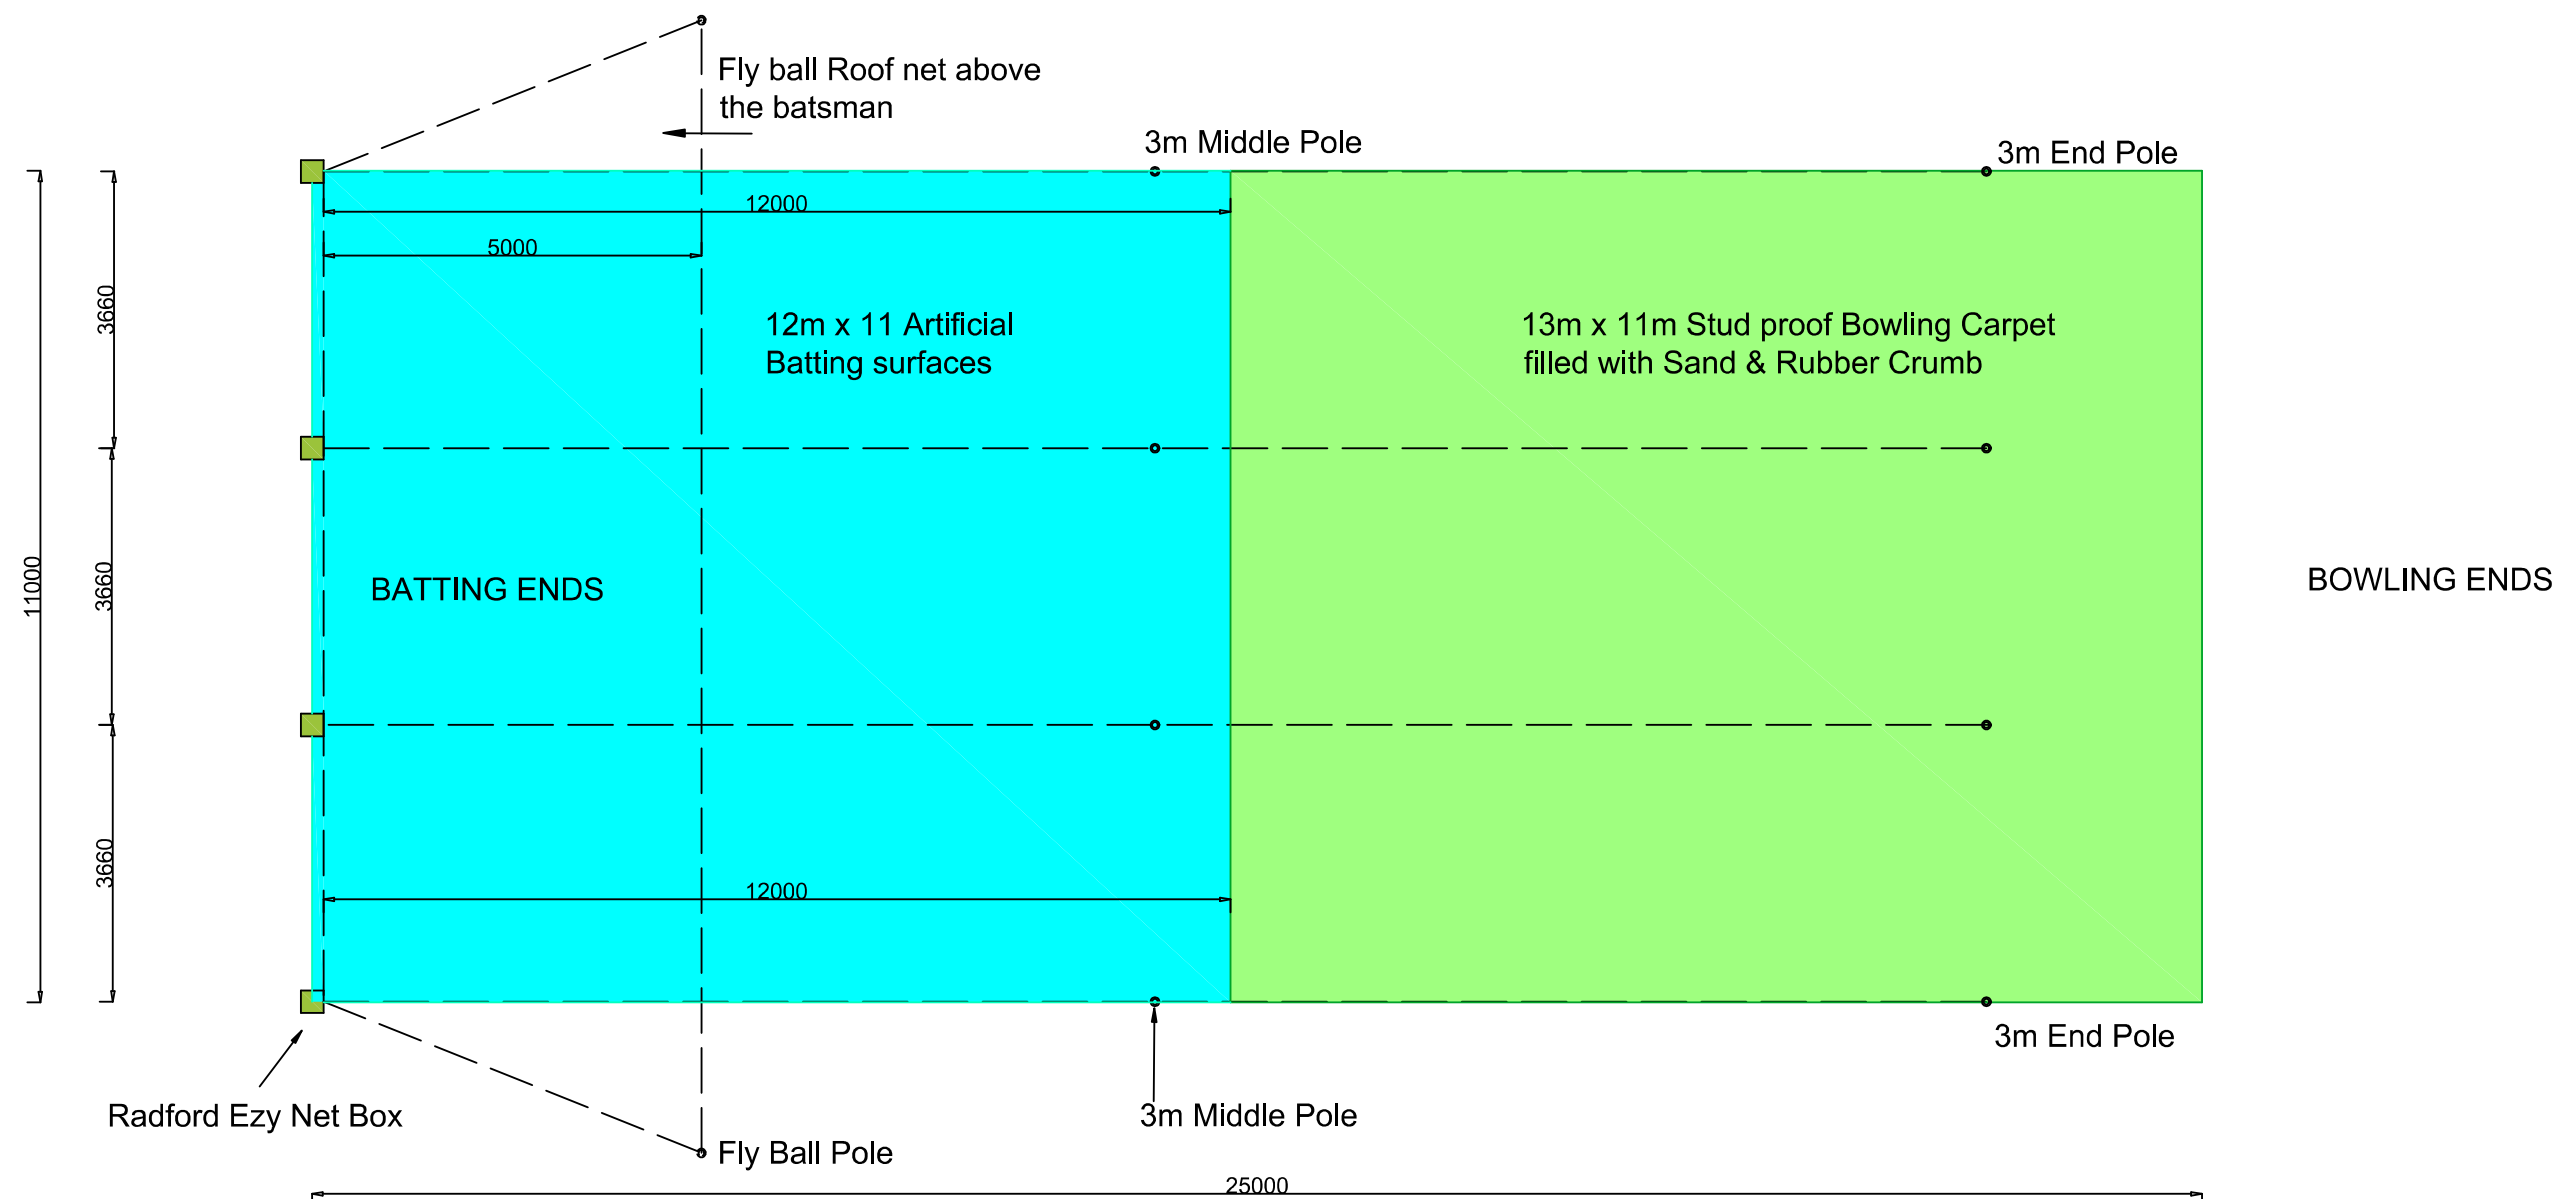

PLAN

(c) This drawing is copyright and the property of Martyn Cole Architectural Design and must not be copied or reproduced in whole or in part without the written consent of Martyn Cole

PLEASE NOTE THAT:
THIS PROPOSAL MAY BE SUBJECT TO THE CDM REGULATIONS AND/OR BE NOTIFIABLE TO THE HSE BUILDING WORK WITHIN SIX METRES OF A PARTY WALL OR BOUNDARY MAY REQUIRE A NOTICE TO BE SERVED TO THE ADJOINING OWNER UNDER THE PARTY WALL ACT 1996
MAPS AND PLANS MAY HAVE BEEN REPRODUCED FROM OR BASED UPON THE ORDNANCE SURVEY MAP WITH THE PERMISSION OF THE CONTROLLER OF H.M. STATIONERY OFFICE - CROWN COPYRIGHT RESERVED
DIMENSIONS SHOULD BE CHECKED ON SITE BEFORE ORDERING ANY MATERIALS AND NOT SCALED FROM THIS DRAWING
DRAWINGS TO BE READ IN ACCORDANCE WITH DETAILED SPECIFICATION, STRUCTURAL CALCULATIONS & SPECIFIC DESIGN DETAILS
THIS DRAWING REMAINS THE COPYRIGHT OF MARTYN COLE AND MUST NOT BE COPIED OR REPRODUCED WITHOUT THE WRITTEN CONSENT OF MARTYN COLE.

PROPOSED FULLY ARTIFICIAL CRICKET AREA FOR 3 BAYS
INCLUDING CRICKET NETS
ALEXANDRA PARK CRICKET CLUB
ALEXANDRA PARK, ALEXANDRA PALACE WAY,
LONDON N22 7AX
PROPOSED PLAN 1:100 @ A3

MARTYN COLE

ARCHITECTURAL DESIGN

LYNLEY, BROAD LANE, BISHAMPTON,
PERSHORE WORCS WR10 2LY
TEL: 01386 462465 MOBILE: 07815 733248
E MAIL: martynacole@aol.com

SCALE 1:100 @A3
DATE OCT 2022
DRAWN MAC

DRAWING
NO:

22AP
101