
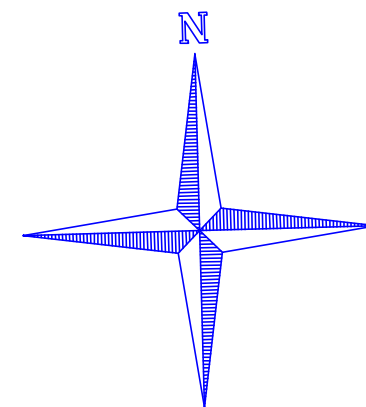
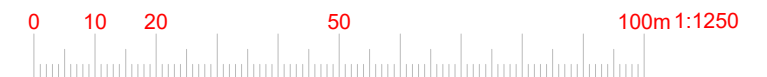


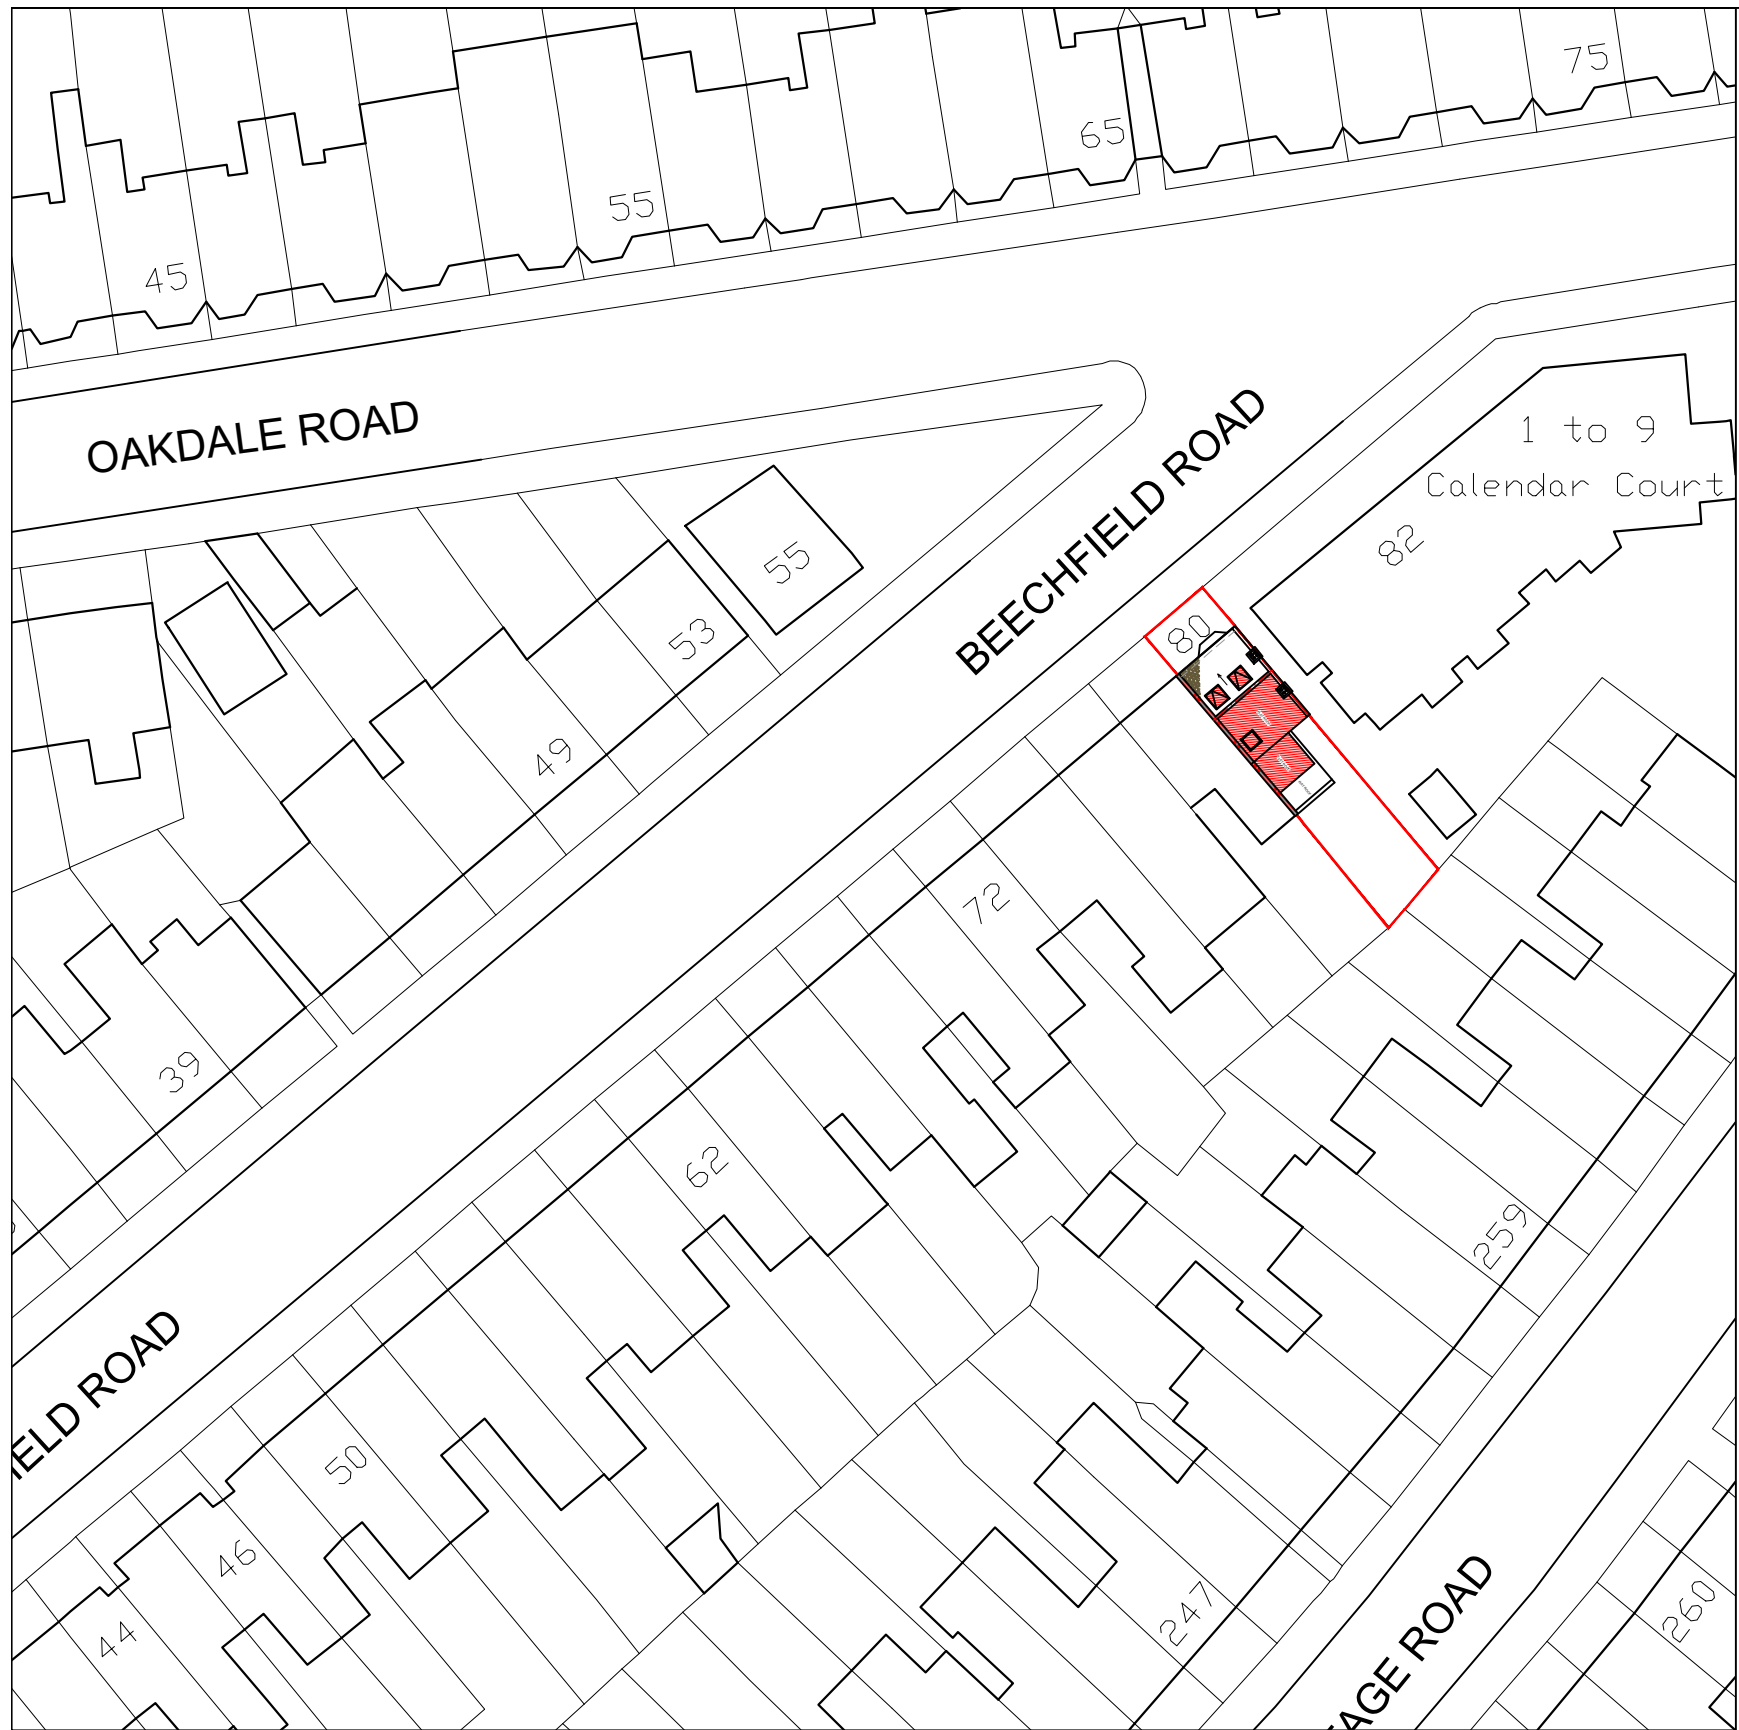

www.FastPlansUK.co.uk

Project: Loft Conversion with
Dormer to Rear.

Address:
80 BEECHFIELD ROAD N4 1PE

Scale: 1:500 @ A3 Dwg. no: A09

Drawn by: O.B.S Date Drawn: 05-NOV-2022

For Drawings Tel: 020 3542 1777

E-mail: plans@FastPlansUK.co.uk