
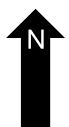
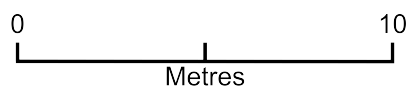


block plan

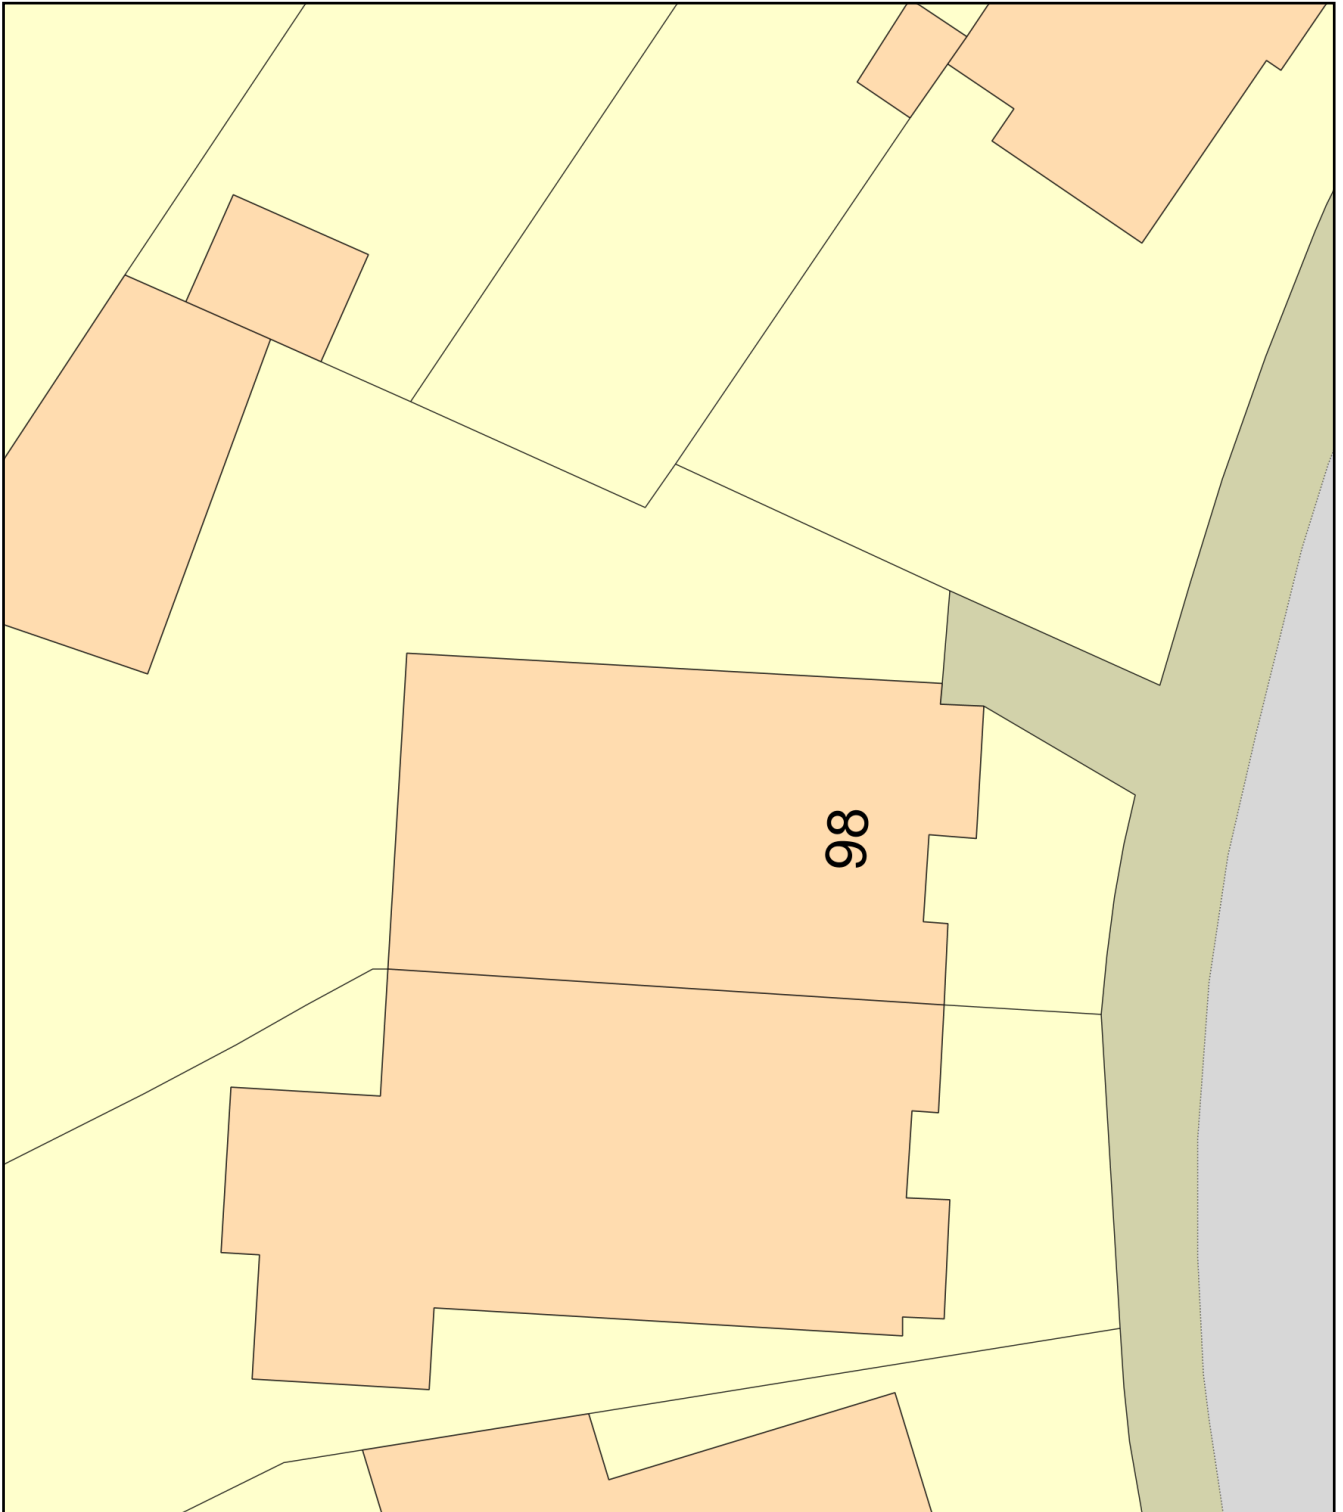

Plan Produced for: christine knight

Date Produced: 14 Nov 2022

Plan Reference Number: TQRQM22318164734398

Scale: 1:200 @ A4