


LOCATION PLAN SCALE 1:1250




LOCATION PLAN

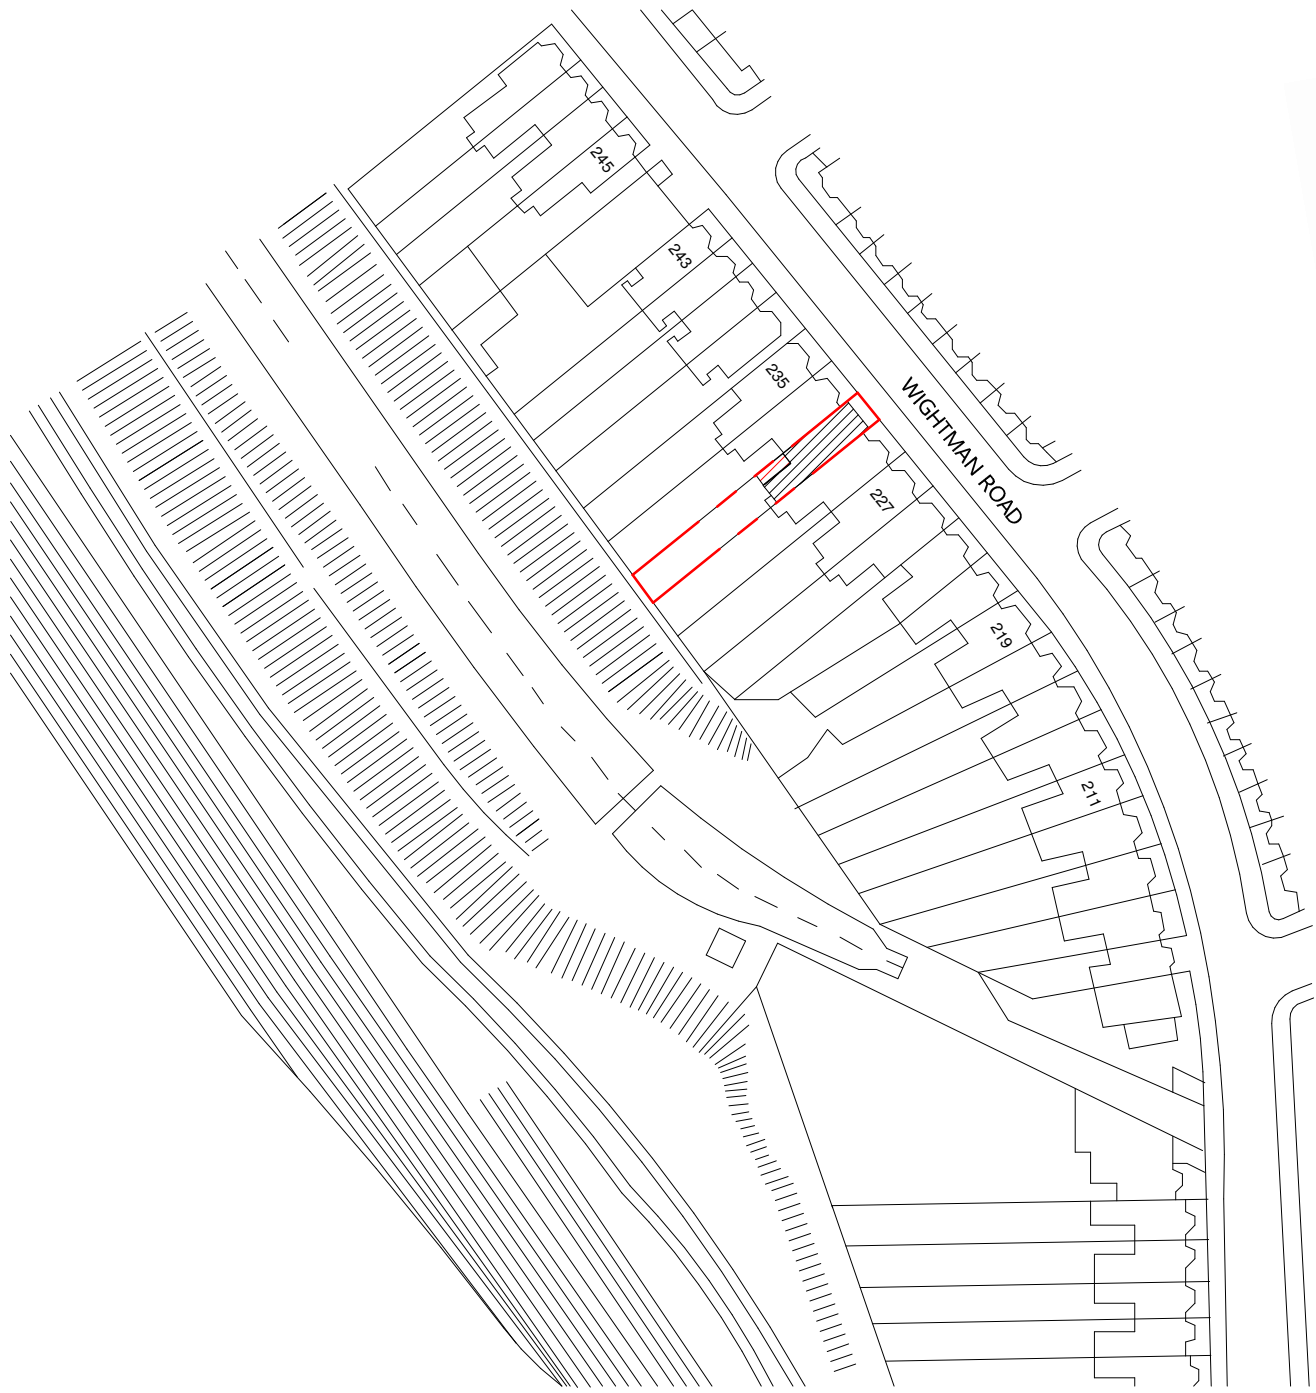


- Site
- Existing Building Footprint
- Proposed Building Footprint

BLOCK PLAN SCALE 1:200

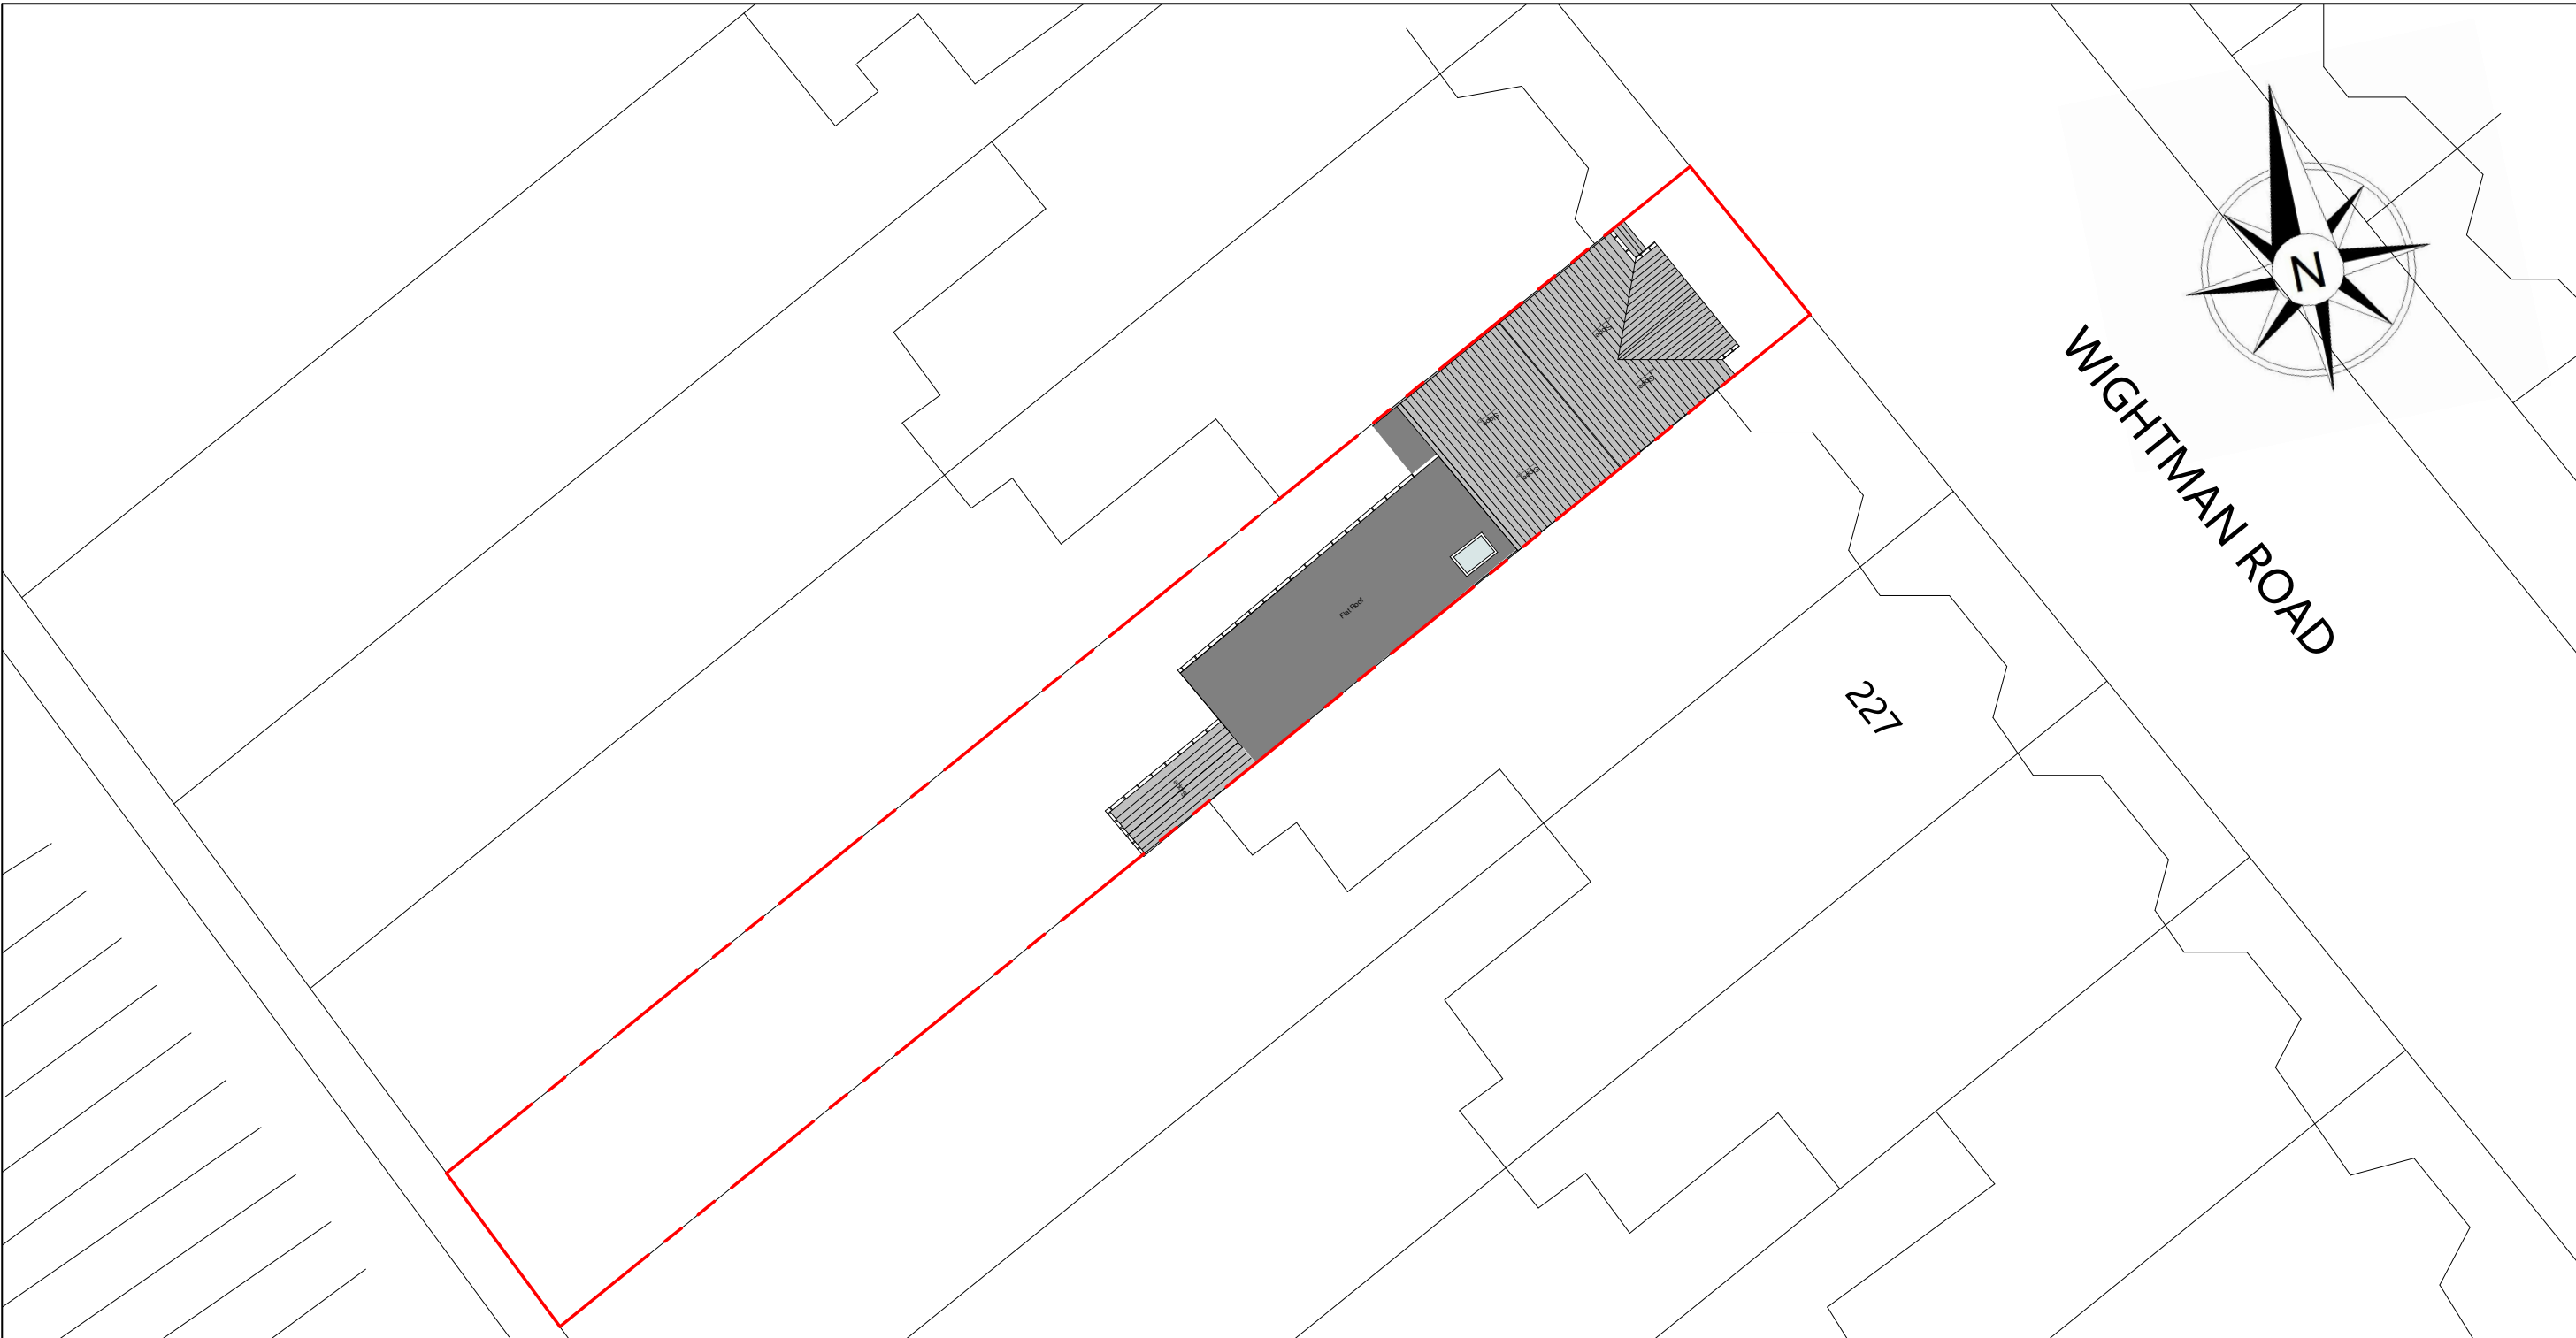

EXISTING BLOCK PLAN

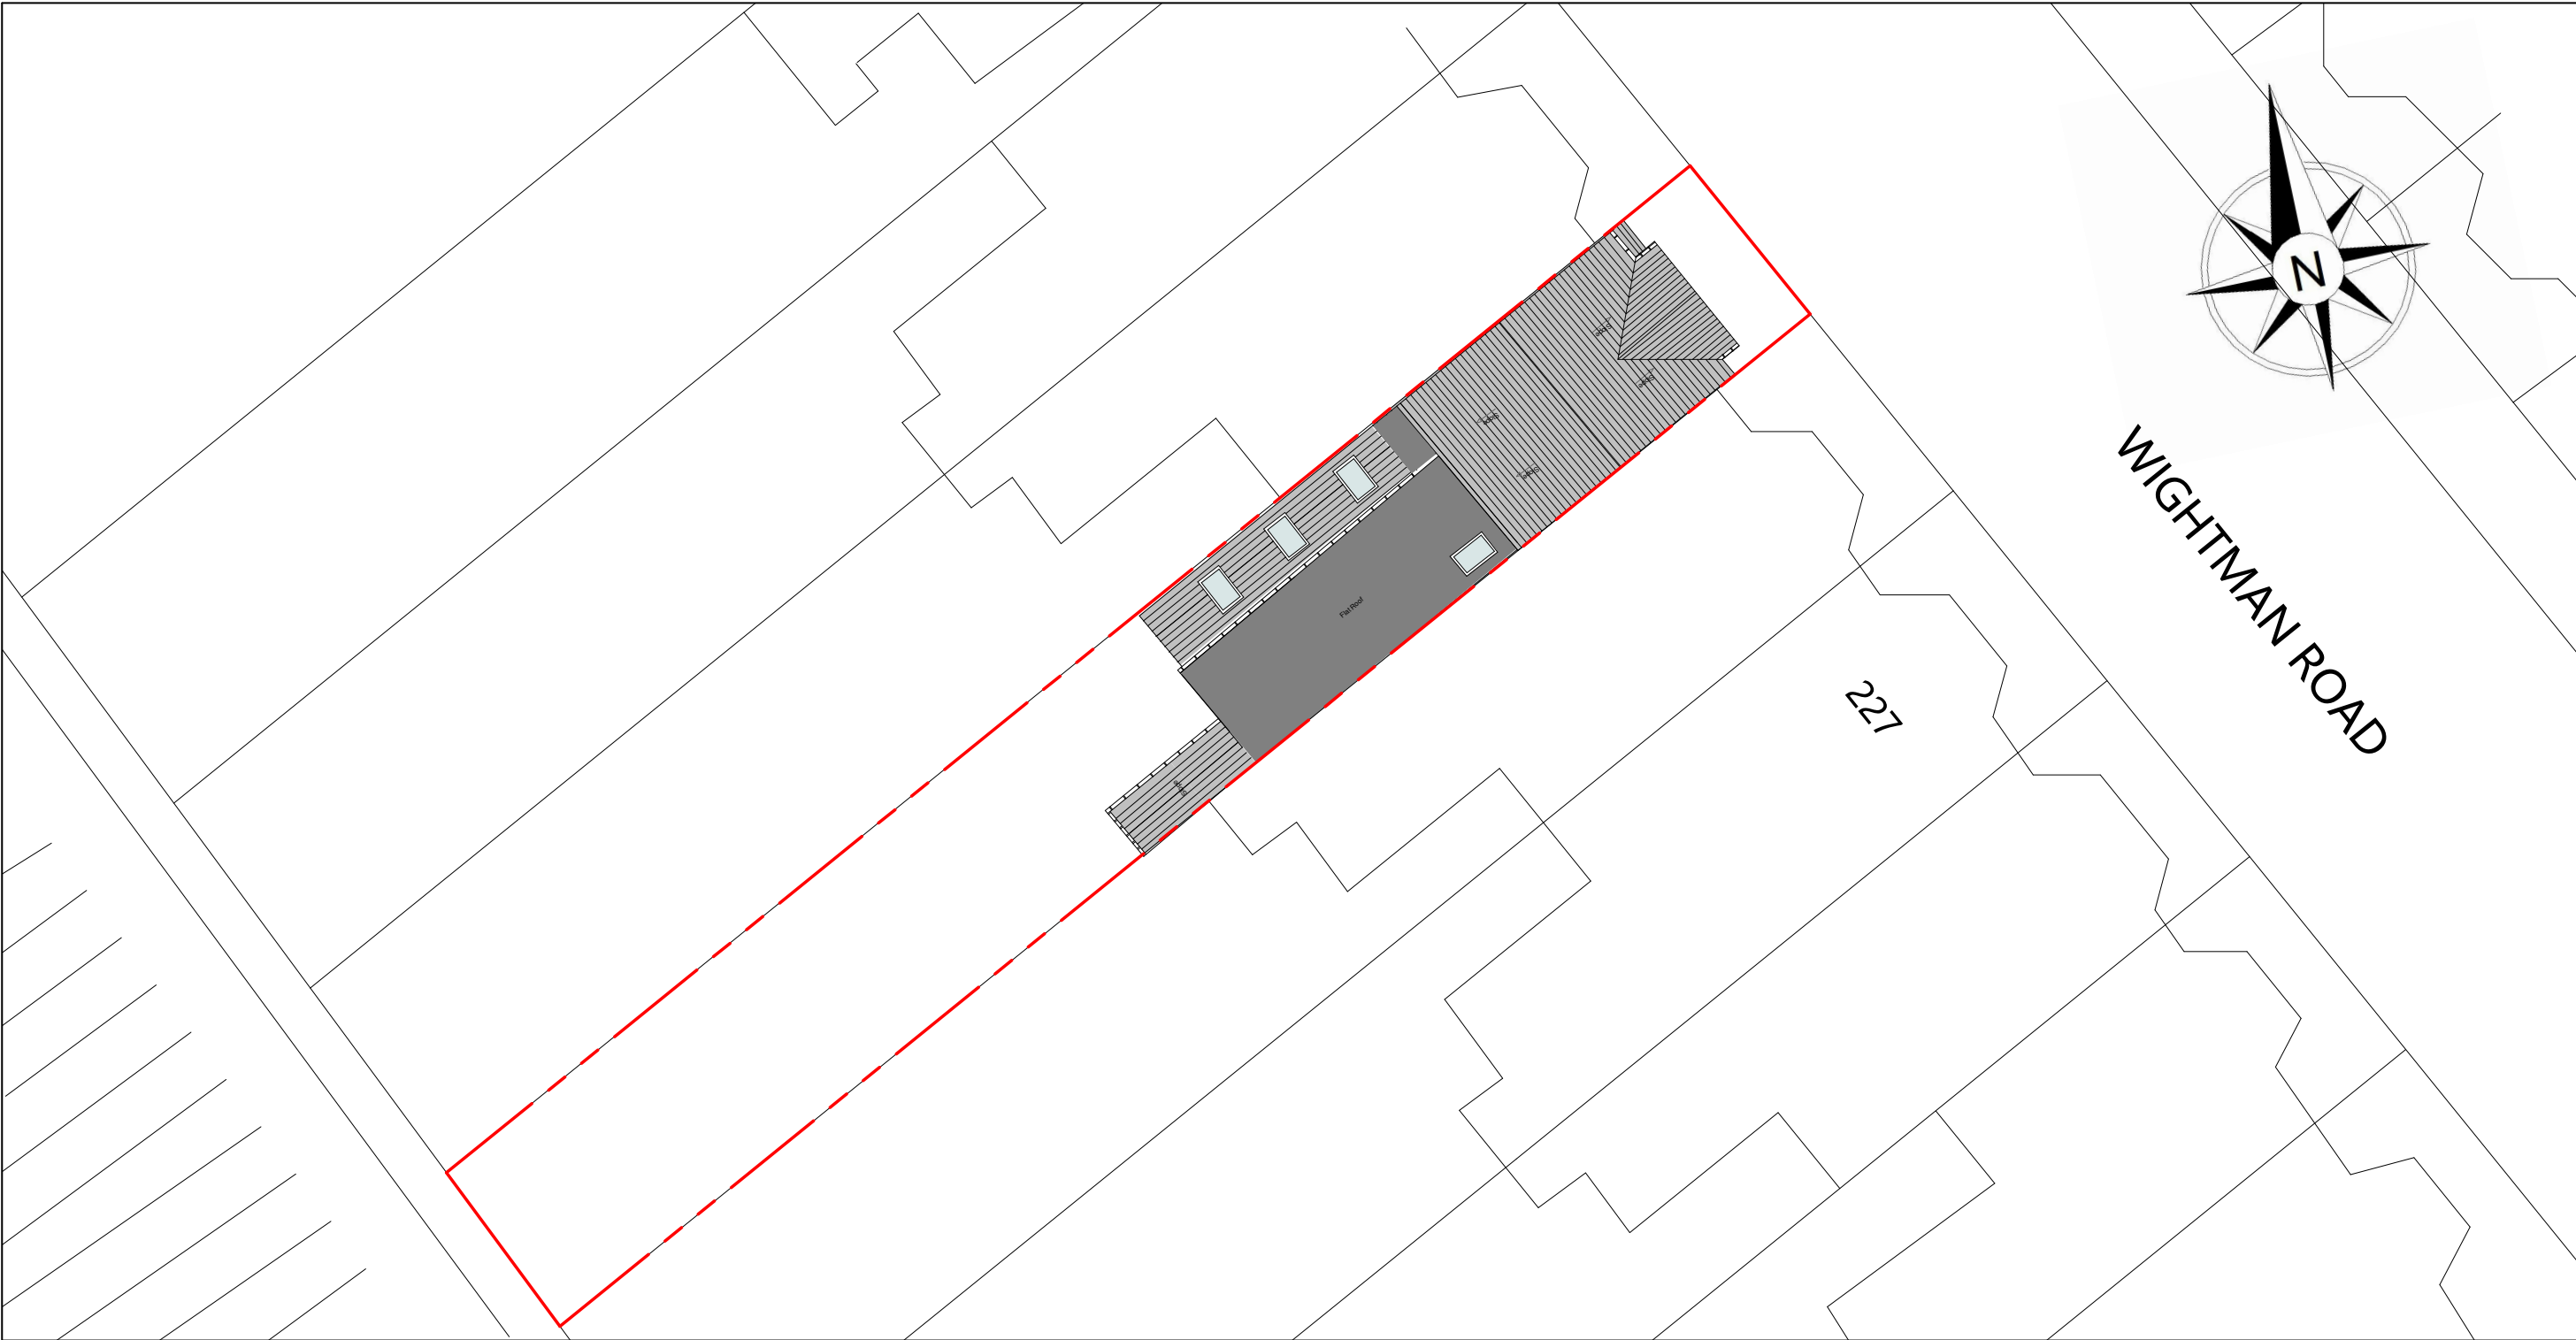

PROPOSED BLOCK PLAN

Copyright (c)
Virtue Architecture
This drawing which is the property of Virtue
Architecture is the subject of Intellectual Property
Rights including copyright and design right and shall
not be reproduced, copied, loaned or submitted to
any other party without the consent of the Architect.

All drawing must be drawn to scale. Only figured
dimensions to be taken. Any discrepancies to be
reported to the Virtue Architecture prior to setting
out or ordering of any materials.



Project
231 WIGHTMAN ROAD LONDON NB 08A
Client
231 WIGHTMAN ROAD LONDON NB 08A
Drawing Title
Location and Block Plans

Scale	Drawn	Checked	Authorised
1:1250 @ A1 1:200 @ A1	RKA 04/27/21		
Drawing Number	Rev		
231_WR_BLOCKPLAN			