

All drawings & designs are subject to final approval by the assigned Principal Designer, local authority and fire officer, which is the responsibility of the client.

All dimensions to be checked on site. Dimensions shown in millimetres.

General Notes:

|     |                 |      |   |
|-----|-----------------|------|---|
|     |                 |      |   |
| No. | Revision/ Issue | Date |   |
| -   | -               | -    | - |

**SMART**  
GARDEN ROOMS, OFFICES AND STUDIOS

Thurston Park  
Church Road, Thurston  
Bury St Edmunds  
Suffolk, IP31 3NN  
0800 242 5559  
www.smartgardens.co.uk

Client Name and Address:


Allison Lloyd  
85 Princes Avenue  
London  
N22 7SB

Installation Address:

85 Princes Avenue  
London  
N22 7SB

Project: 2759  
KEY STUDIO 2.1x2.1 2022  
SMART OFFICE  
BLOCK PLAN EXISTING

|             |            |
|-------------|------------|
| Drawing No. | 2759B01    |
| Date        | 10 11 2022 |
| Scale       | 1:500 A3   |

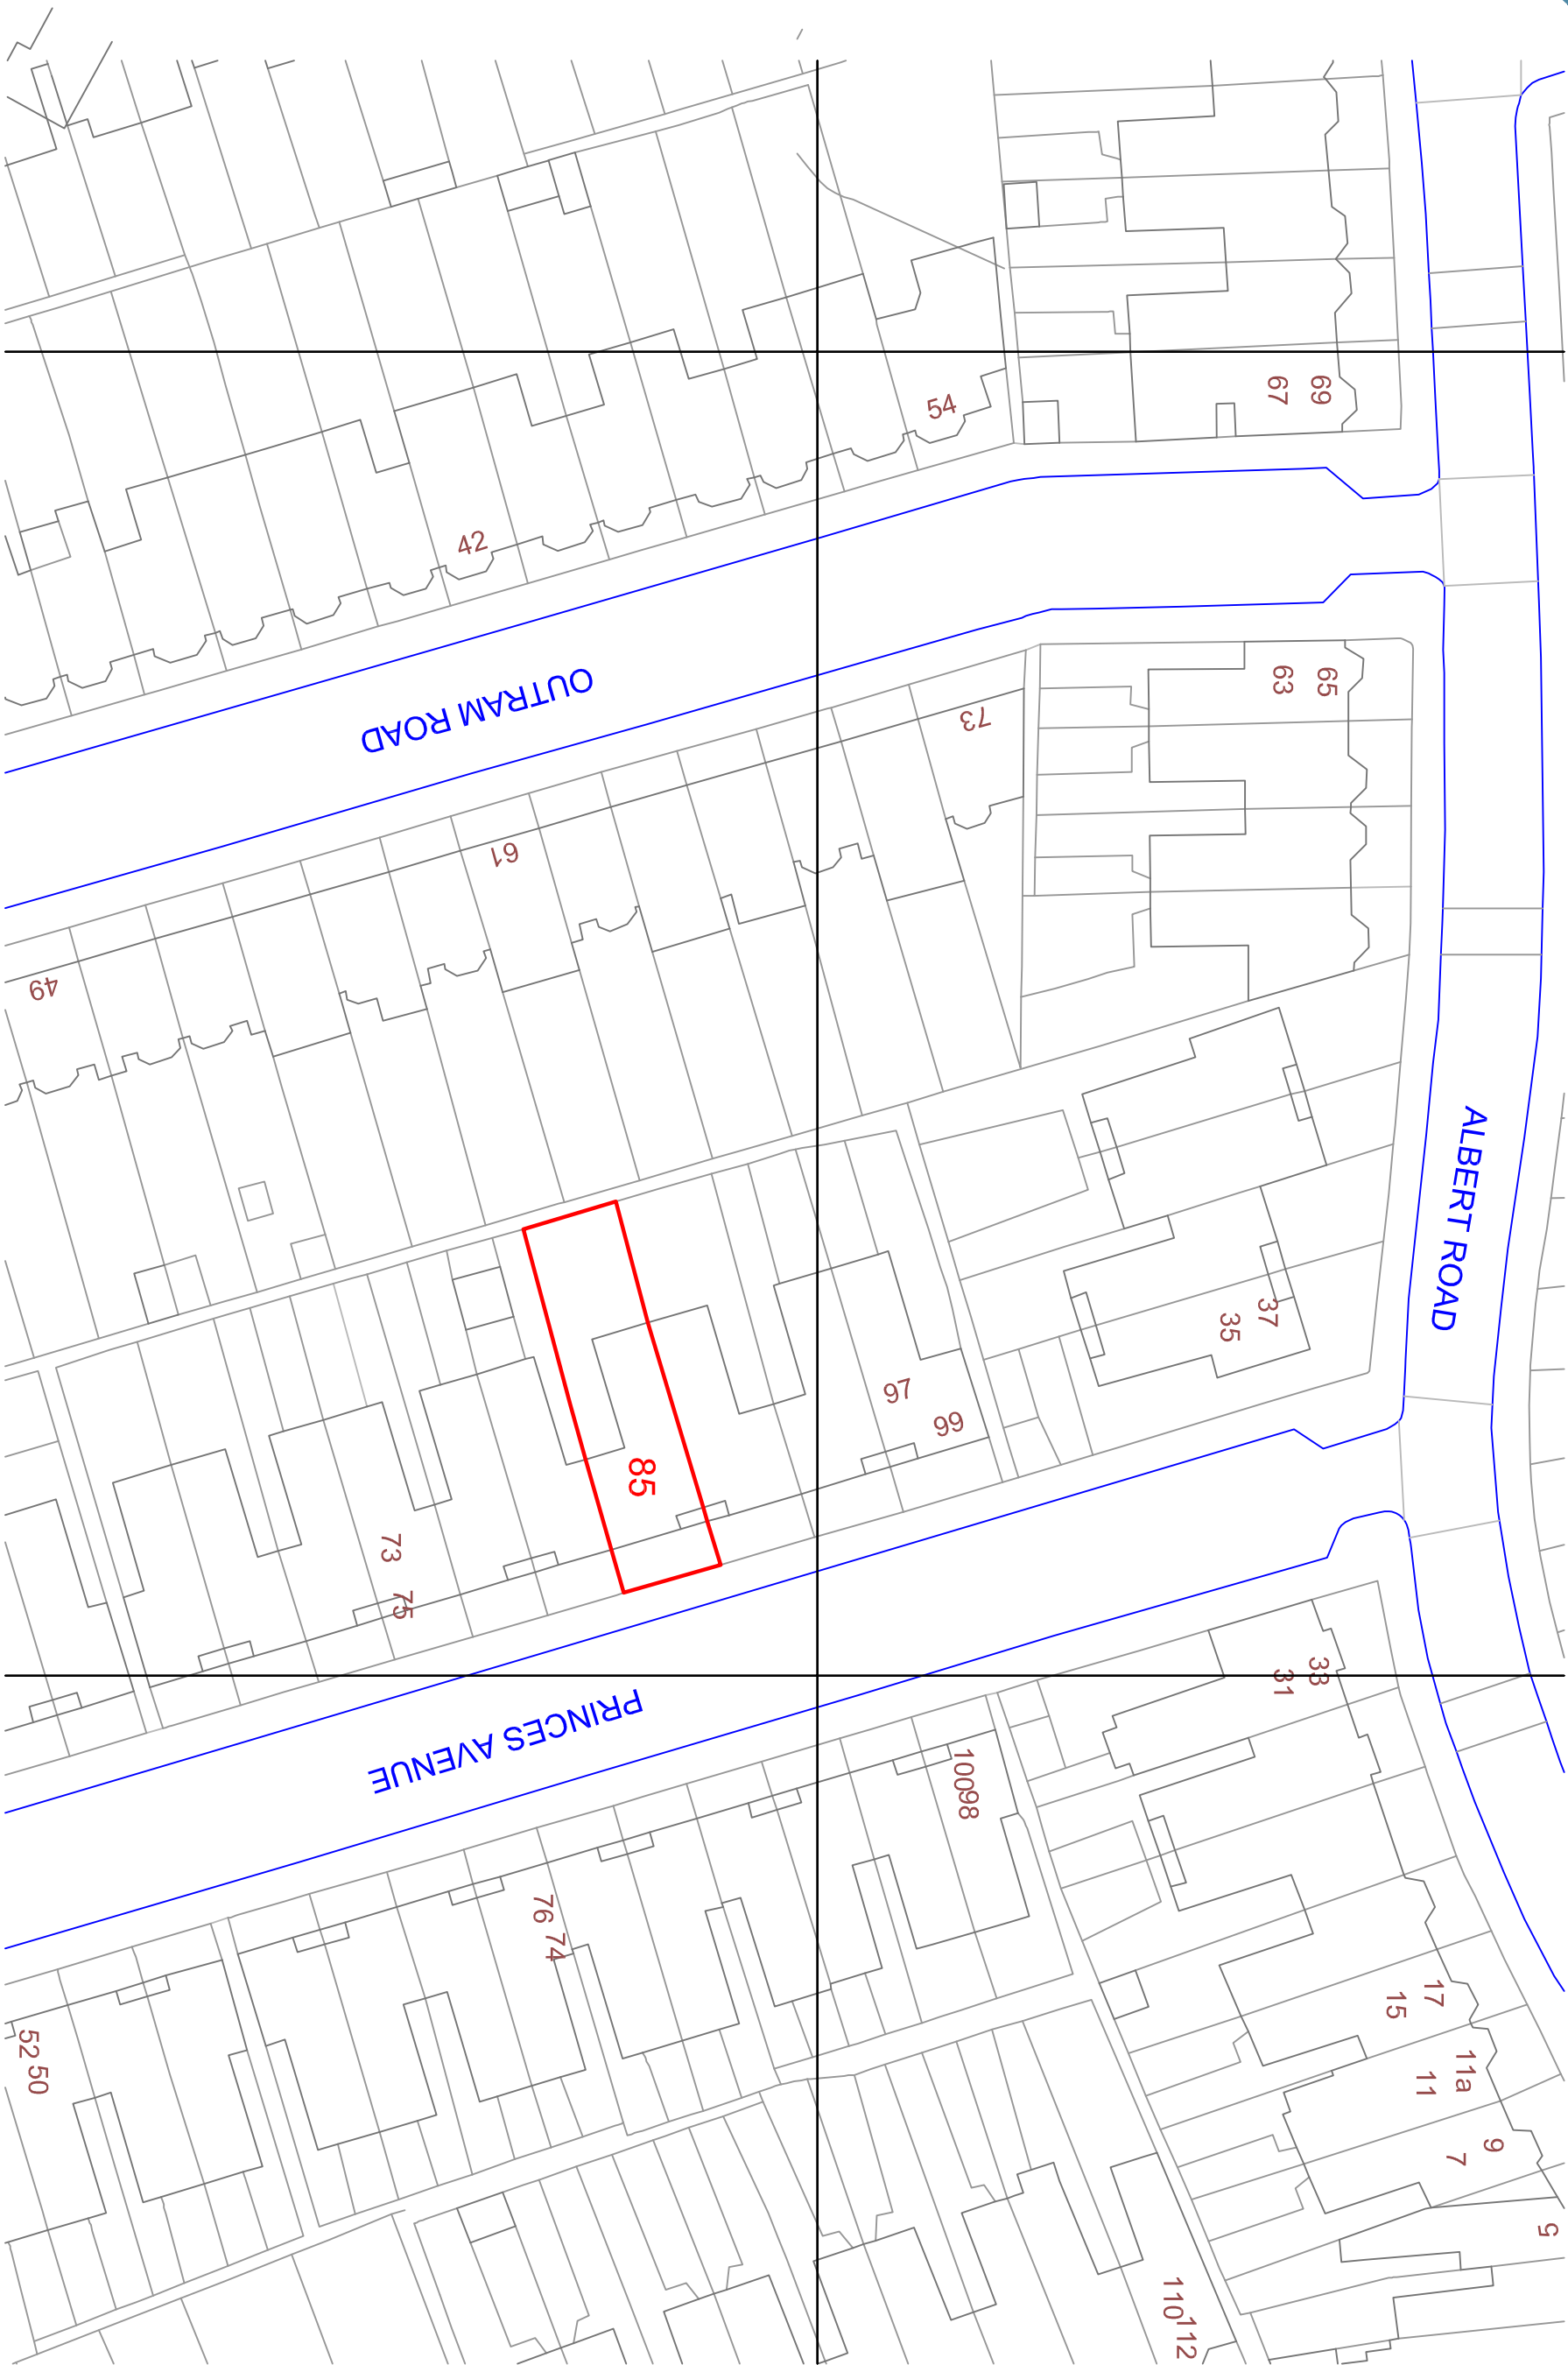

# BLOCK PLAN - EXISTING



- KEY:
- EXISTING TREE
  - APPROXIMATION OF TREE LINE
  - BOUNDARY LINE OF PROPERTY
  - EXISTING GARDEN BUILDING
  - PROPOSED WORKS

OS LICENSE No. 191123  
OS PARTNER LICENSE No. 100031961