

All drawings & designs are subject to final approval by the assigned Principal Designer, local authority and fire officer, which is the responsibility of the client.

All dimensions to be checked on site. Dimensions shown in millimetres.

General Notes:

No.	Revision/ Issue	Date	
-	-	-	-

SMART

GARDEN ROOMS, OFFICES AND STUDIOS

Thurston Park
Church Road, Thurston
Bury St Edmunds
Suffolk, IP31 3NN
0800 242 5559
www.smartgardenoffices.co.uk

Client Name and Address:

Aileen Lloyd
85 Princes Avenue
London
N22 7SB

Installation Address:

85 Princes Avenue
London
N22 7SB


Project: 2759

KEY STUDIO 2.1x2.1 2022
SMART OFFICE
BLOCK PLAN PROPOSED

Drawing No.	2759B02
Date	10 11 2022
Scale	1:300 A3



BLOCK PLAN - PROPOSED

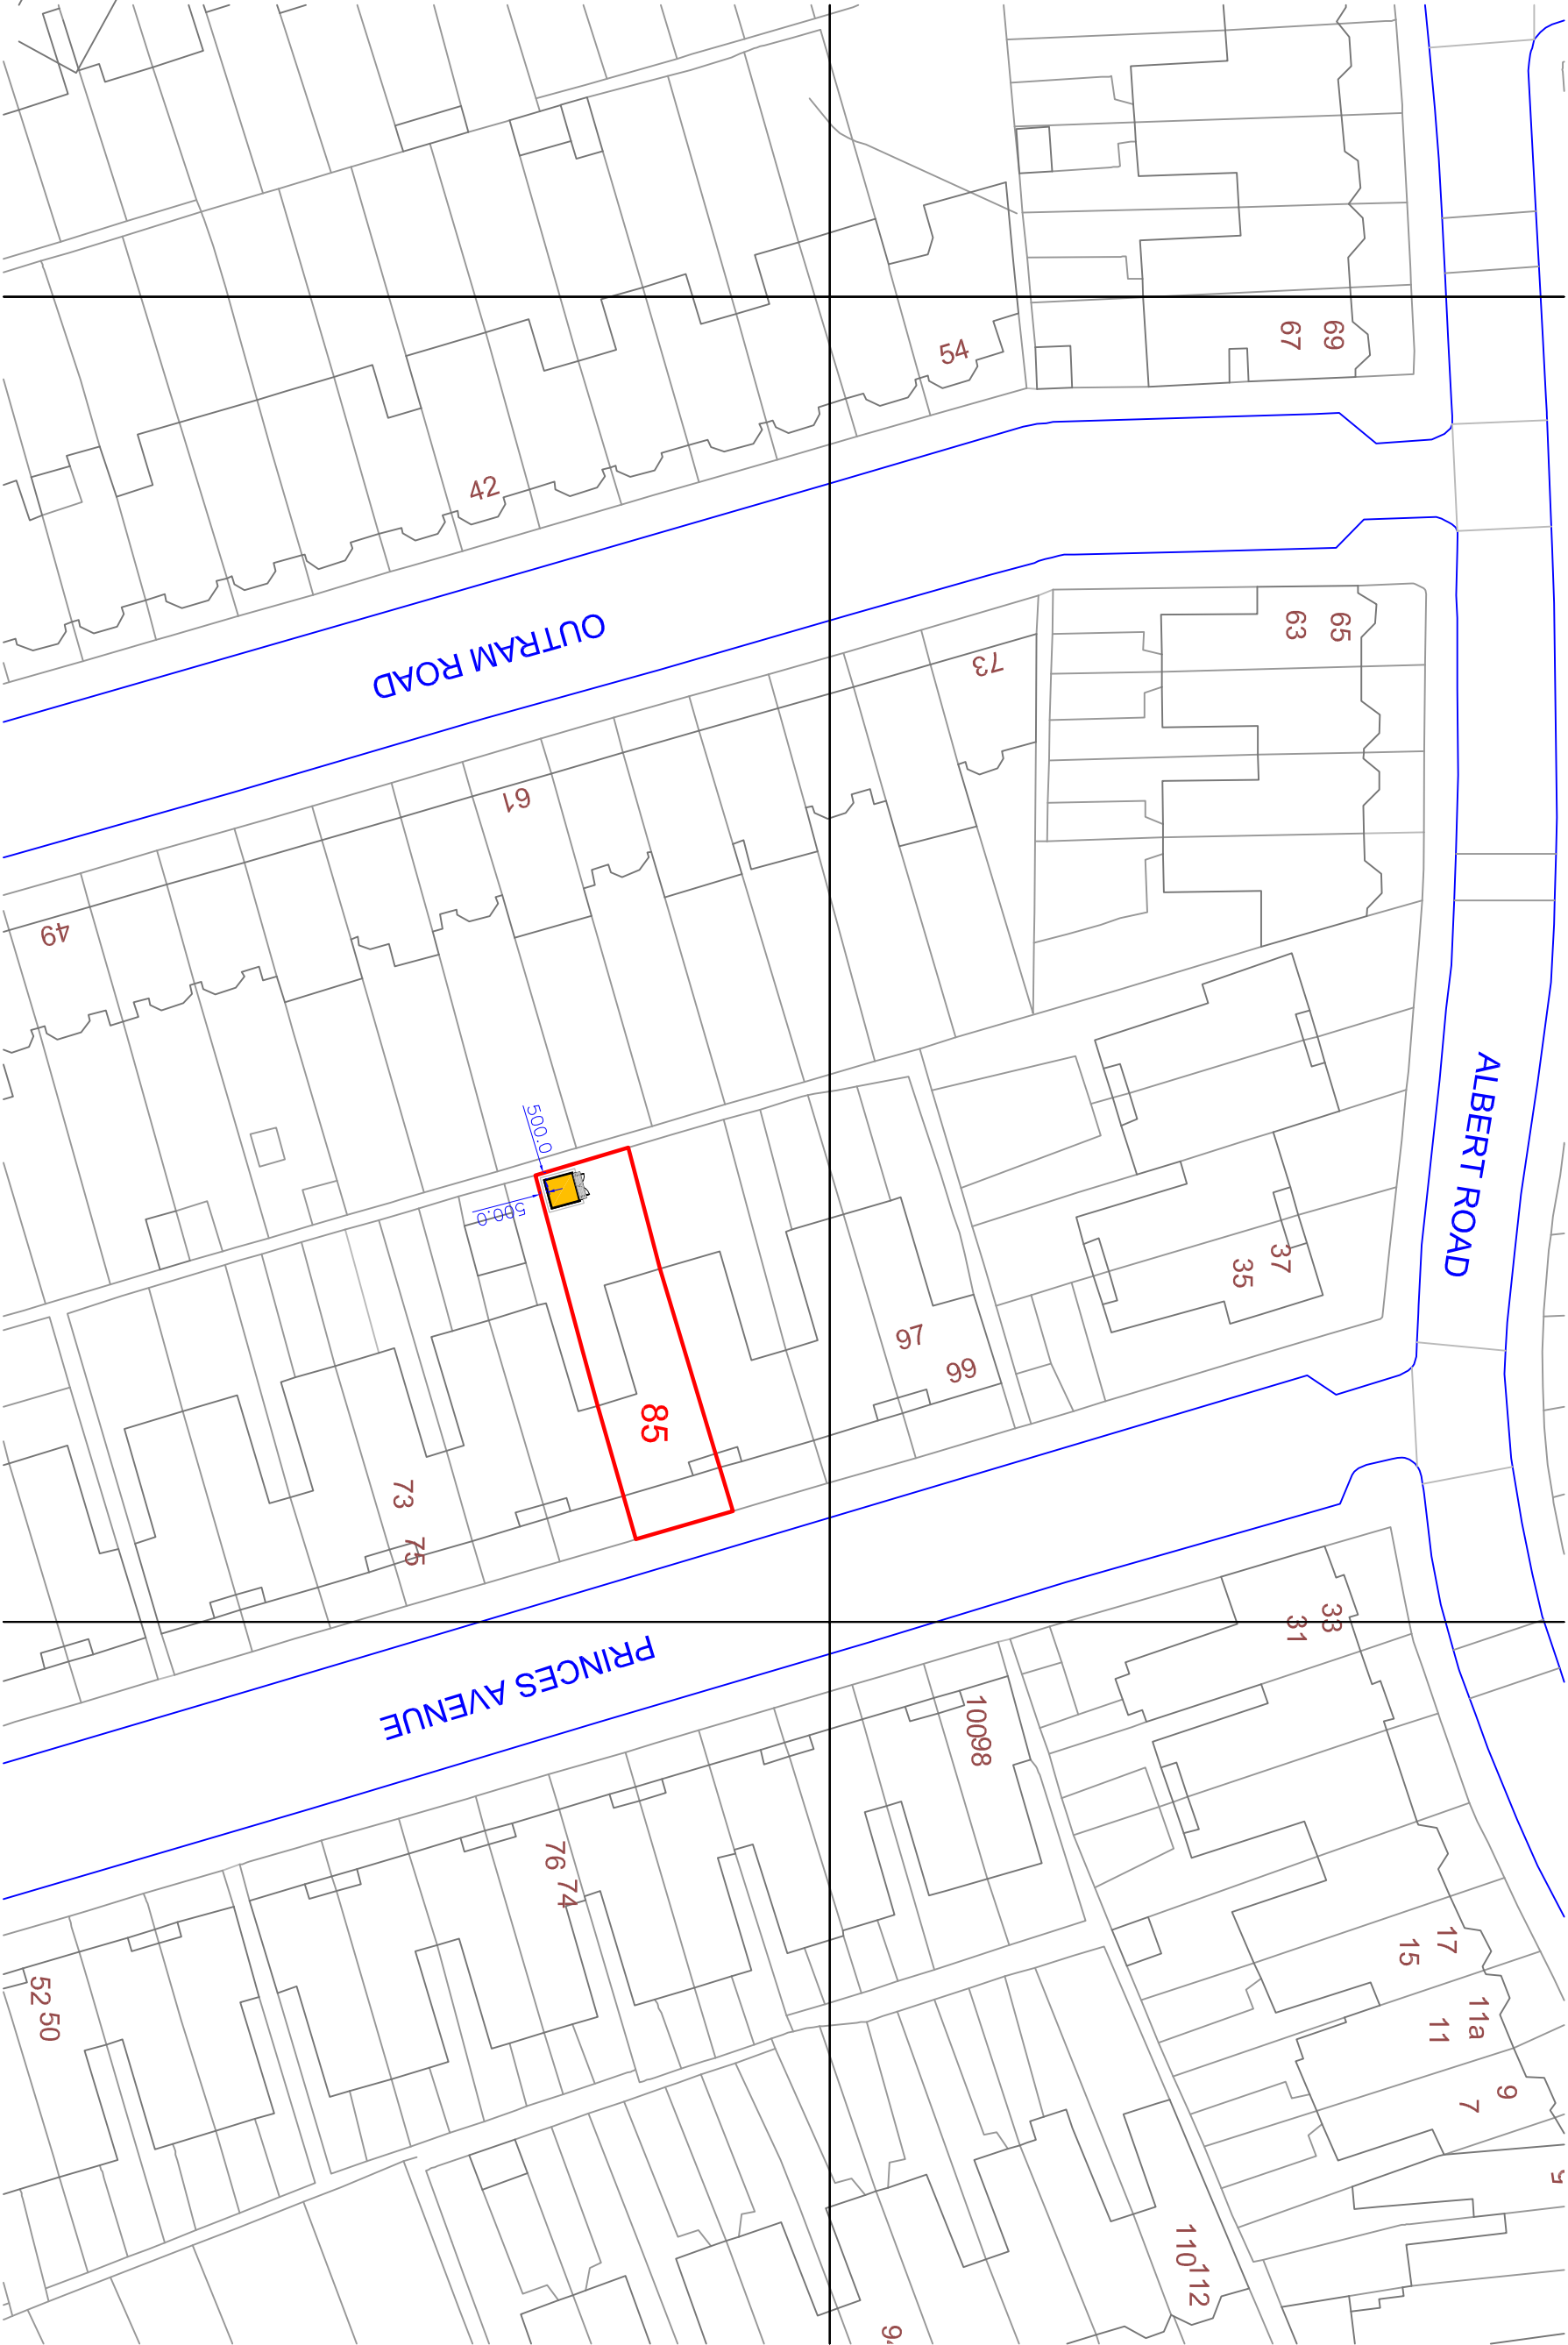

KEY:



EXISTING TREE



APPROXIMATION OF TREE LINE



PROPOSED WORKS



EXISTING GARDEN BUILDING



BOUNDARY LINE OF PROPERTY

OS LICENSE No. 191123
OS PARTNER LICENSE No. 100031961