



NOTE: THIS DRAWING MUST NOT BE SCALED.
THE CONTRACTOR IS TO CHECK ALL DIMENSIONS ON SITE

KEY

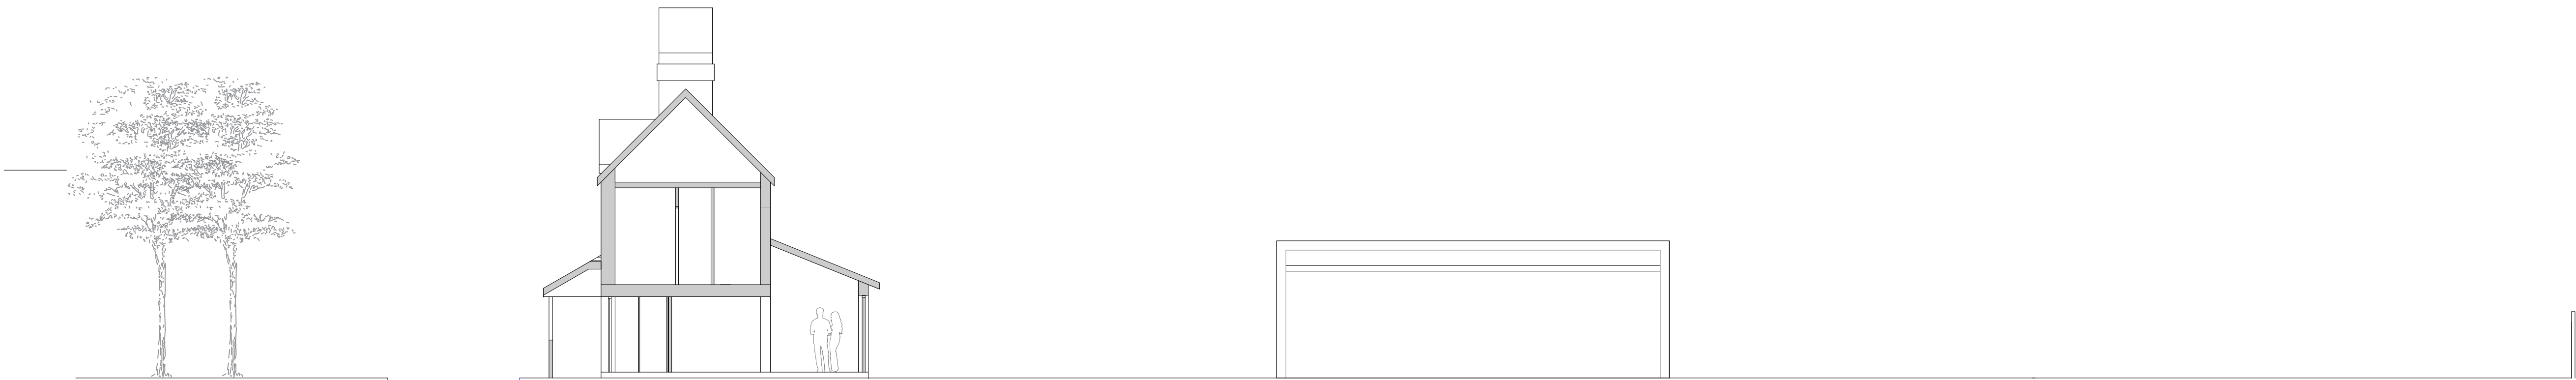

SECTION FF - 1:100 @ A1

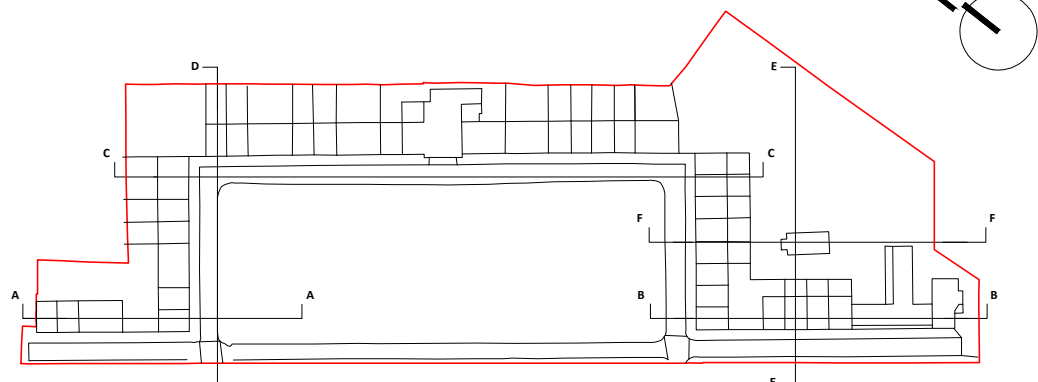

SECTION EE - 1:100 @ A1



PROJECT

Edmansons Close
Bruce Grove
Haringey

CLIENT

The Drapers'

DRAWING ORIGINATOR

d+b studios
85 HOLMESDALE ROAD
LONDON, TW11 9LQ, UK
+44 (0) 7810 481 900
www.dplusbstudios.com

DRAWING TITLE

Existing Site Sections
EE and FF

REV	DATE	DESCRIPTION			INT'L	CHK	
JOB NO db-001		SCALE 1:100 @ A1	DRAWN BY PD	ISSUE DATE SEPT 2022	REVISION 00		
DRAWING STATUS Planning			CHECKED BY PD	PAPER SIZE A1			
PROJECT CODE	COMPANY CODE	DOC. CODE	PACKAGE NO CODE	LEVEL	ZONE / SUBZONE	SUB ZONE	DRAWING NUMBER
EC	d+b	PA	XXX	00	XX	XXX	016