


LAUNDRY BLOCK 1:100




BLOCK LOCATION
PLAN 1:1250

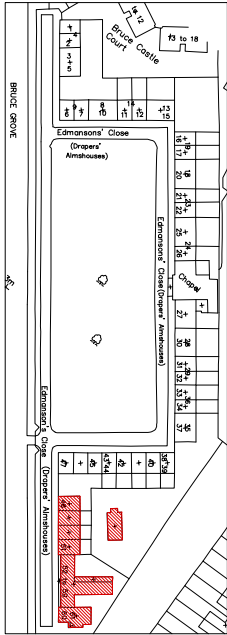


NOTES


Do not scale to ascertain dimensions.
Any error or omission shall be reported to
Workplace Designs Limited before proceeding with work.
Figured dimensions and levels should be verified by the
Contractor on site before construction.
Copyright for all designs and drawings in whole or in part
shall remain with the designers in accordance with The
Copyright Act.

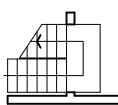

GROUND FLOOR 1:100

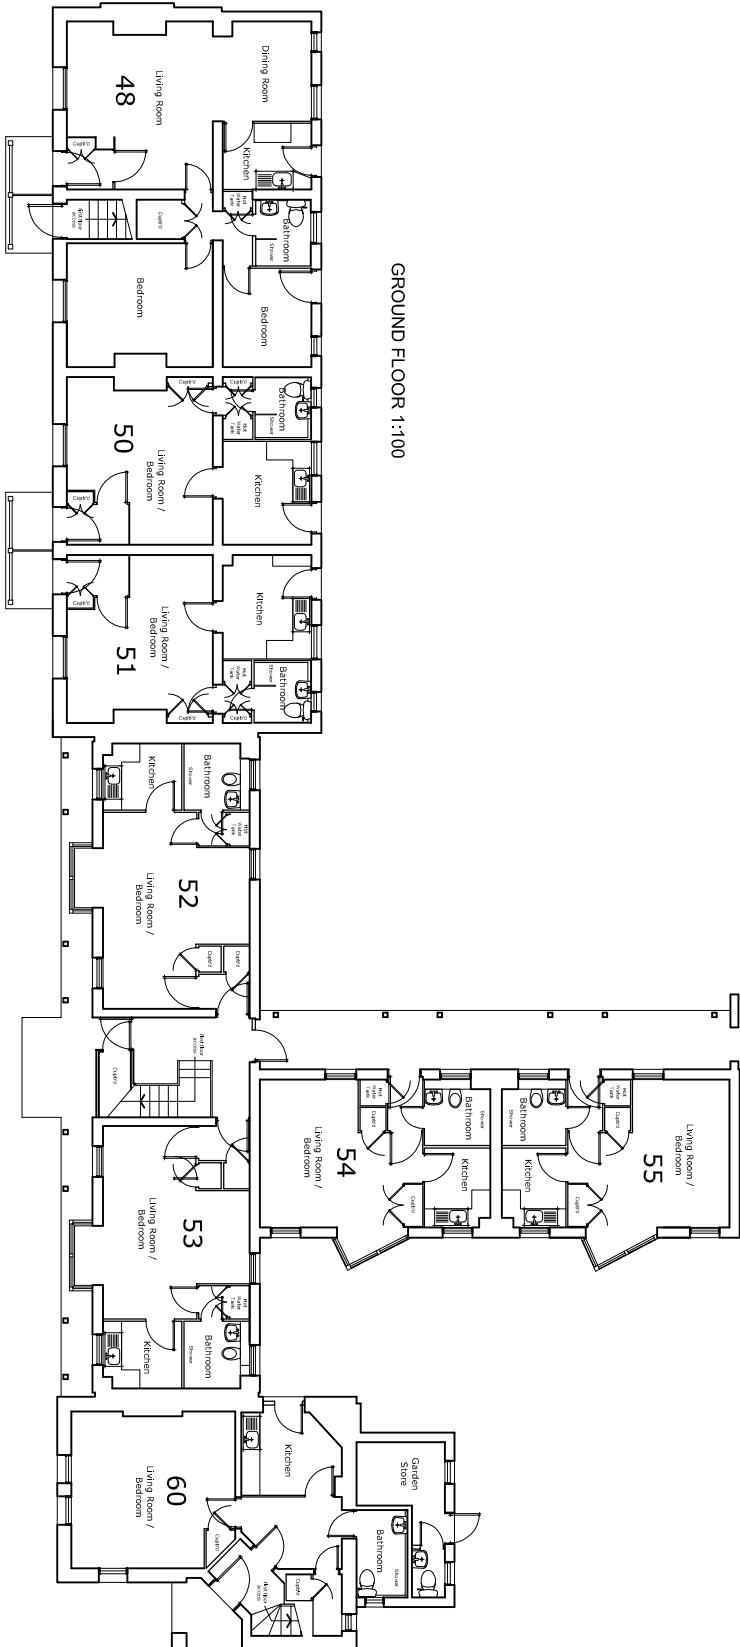

FIRST FLOOR 1:100

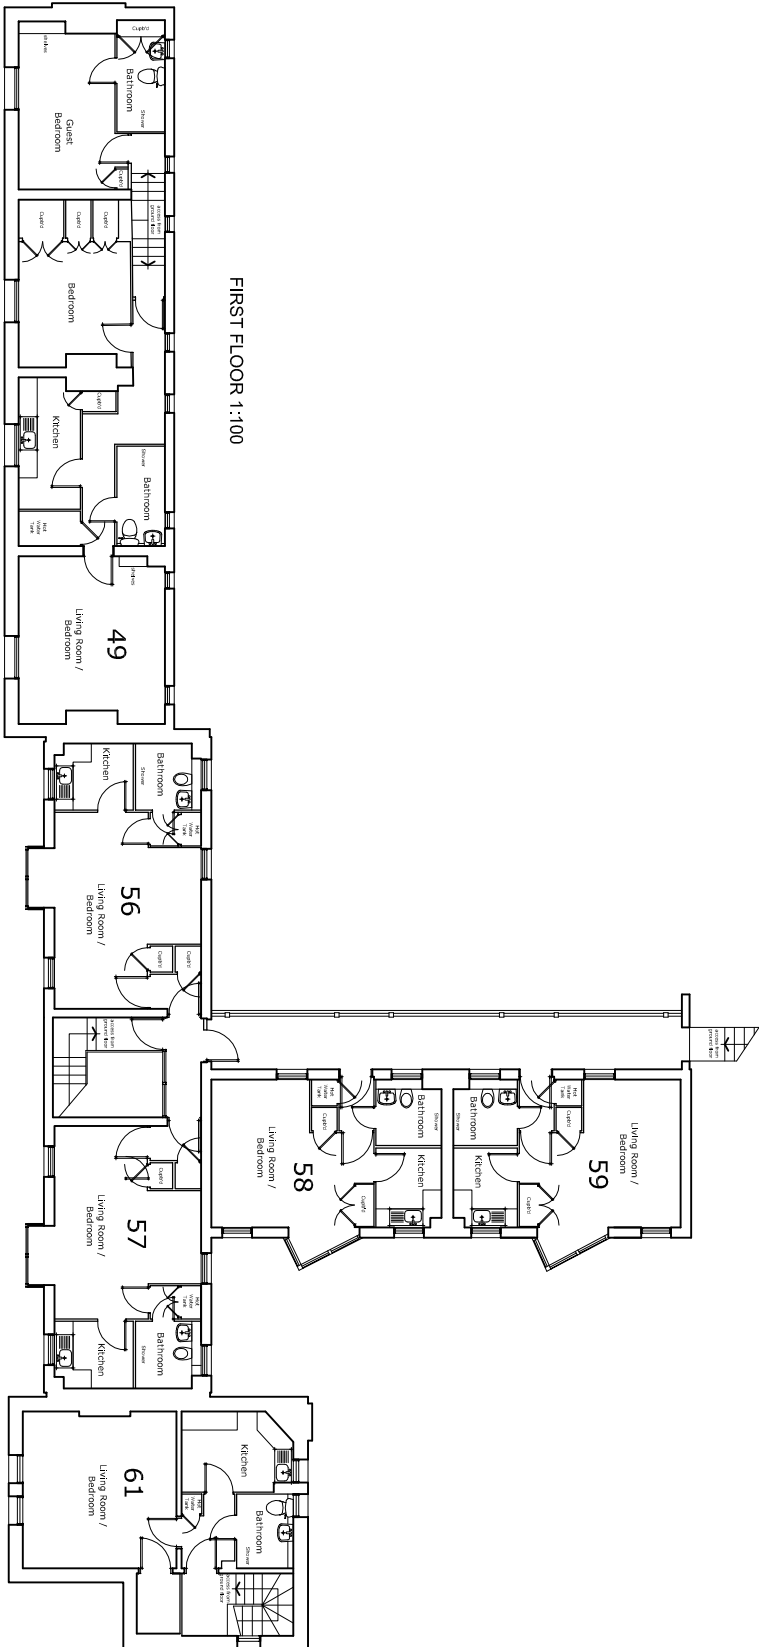

First Floor, 77 East Road, London, N1 6AH
T: 0207 253 3291 F: 0207 253 3281 E: design@welda.com

KING STURGE LLP

PROJECT
EDMANSONS CLOSE
BRUCE GROVE
TOTTENHAM N17 6XD

DETAIL
BLOCK 5 & LAUNDRY
FLATS 48 - 61
GA AS EXISTING

SCALE	AS SHOWN @ A1	DRAWN	NF
DATE	13.06.08	APPROVED	
FILE REF	Bruc002.dwg		
DATE PLOTTED			
PLT No			
JOB NO.	208044	DRAWING NO.	REVISION
	G.05		