


- TIMBER FRAMED
- uPVC FRAMED
- uPVC VELUX FRAMED

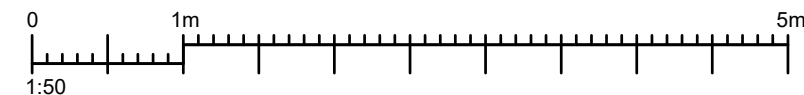

18 Rathcoole Gardens

Existing Elevations

CLIENT NAME	PROJECT NAME
Engie	18 Rathcoole Gardens Window Replacements
PROJECT ADDRESS	DRAWING TITLE
18 Rathcoole Gardens N8 9NB	Existing Elevation
	SUITABILITY CODE
	Planning
SCALE: 1:100	DATE 06/2022
DRAWN OT	APPROVED JM
APPROVED	

PROJ NO	AUTHOR	VOLUME	LEVEL	SHEET	ROLE	DRAWNO	REV STAT	REV DATE
34053	BGI	A1	XX	DR	A	5591	P	06/2022



LONDON HEAD OFFICE
146-148 ELTHAM HILL
LONDON SE9 5DY
t. 020 8294 1000
e. general@bailygarner.co.uk