


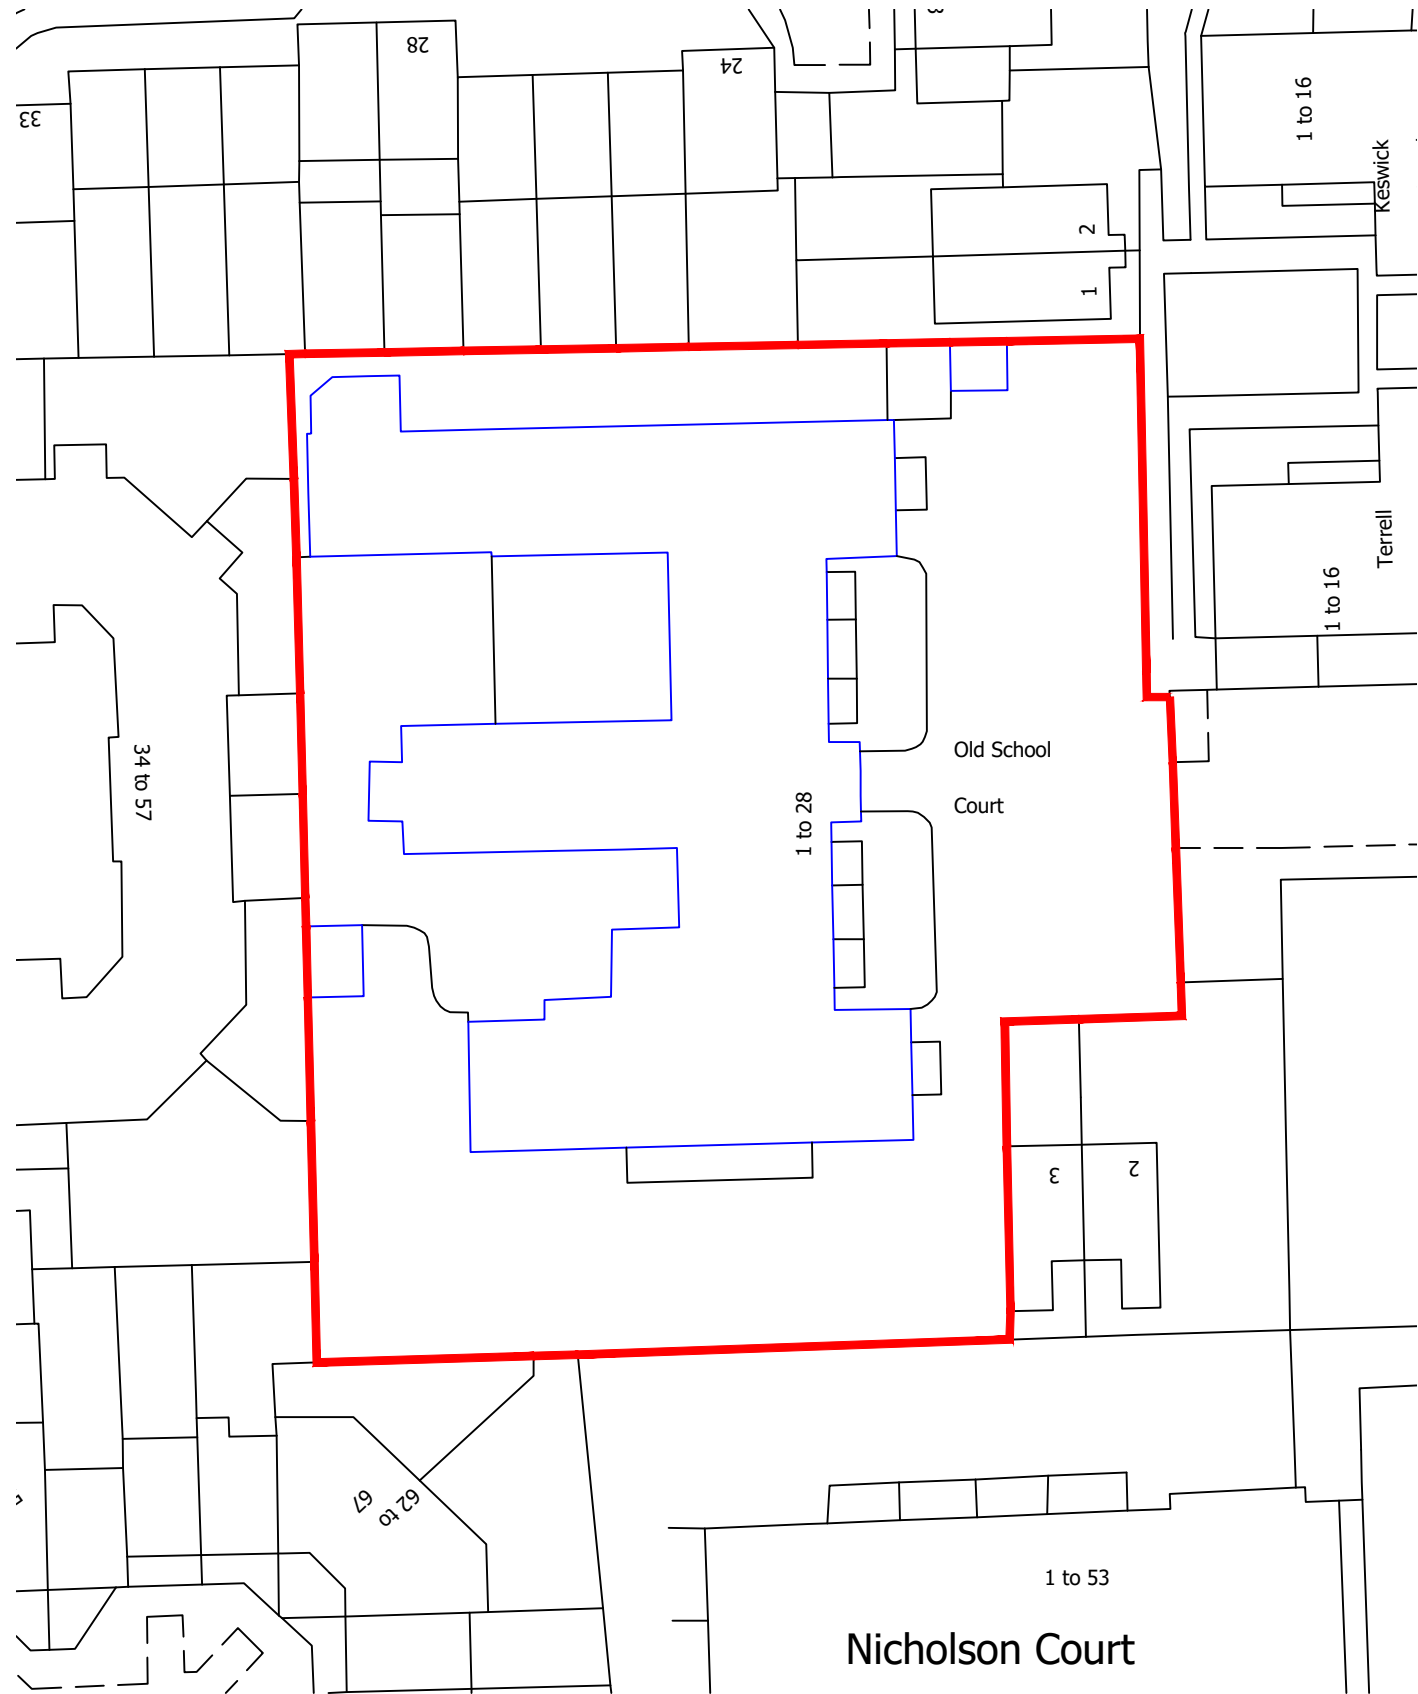


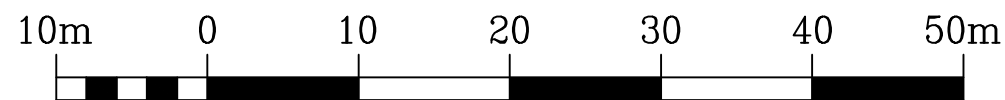

BLOCK PLAN  
Scale 1:500

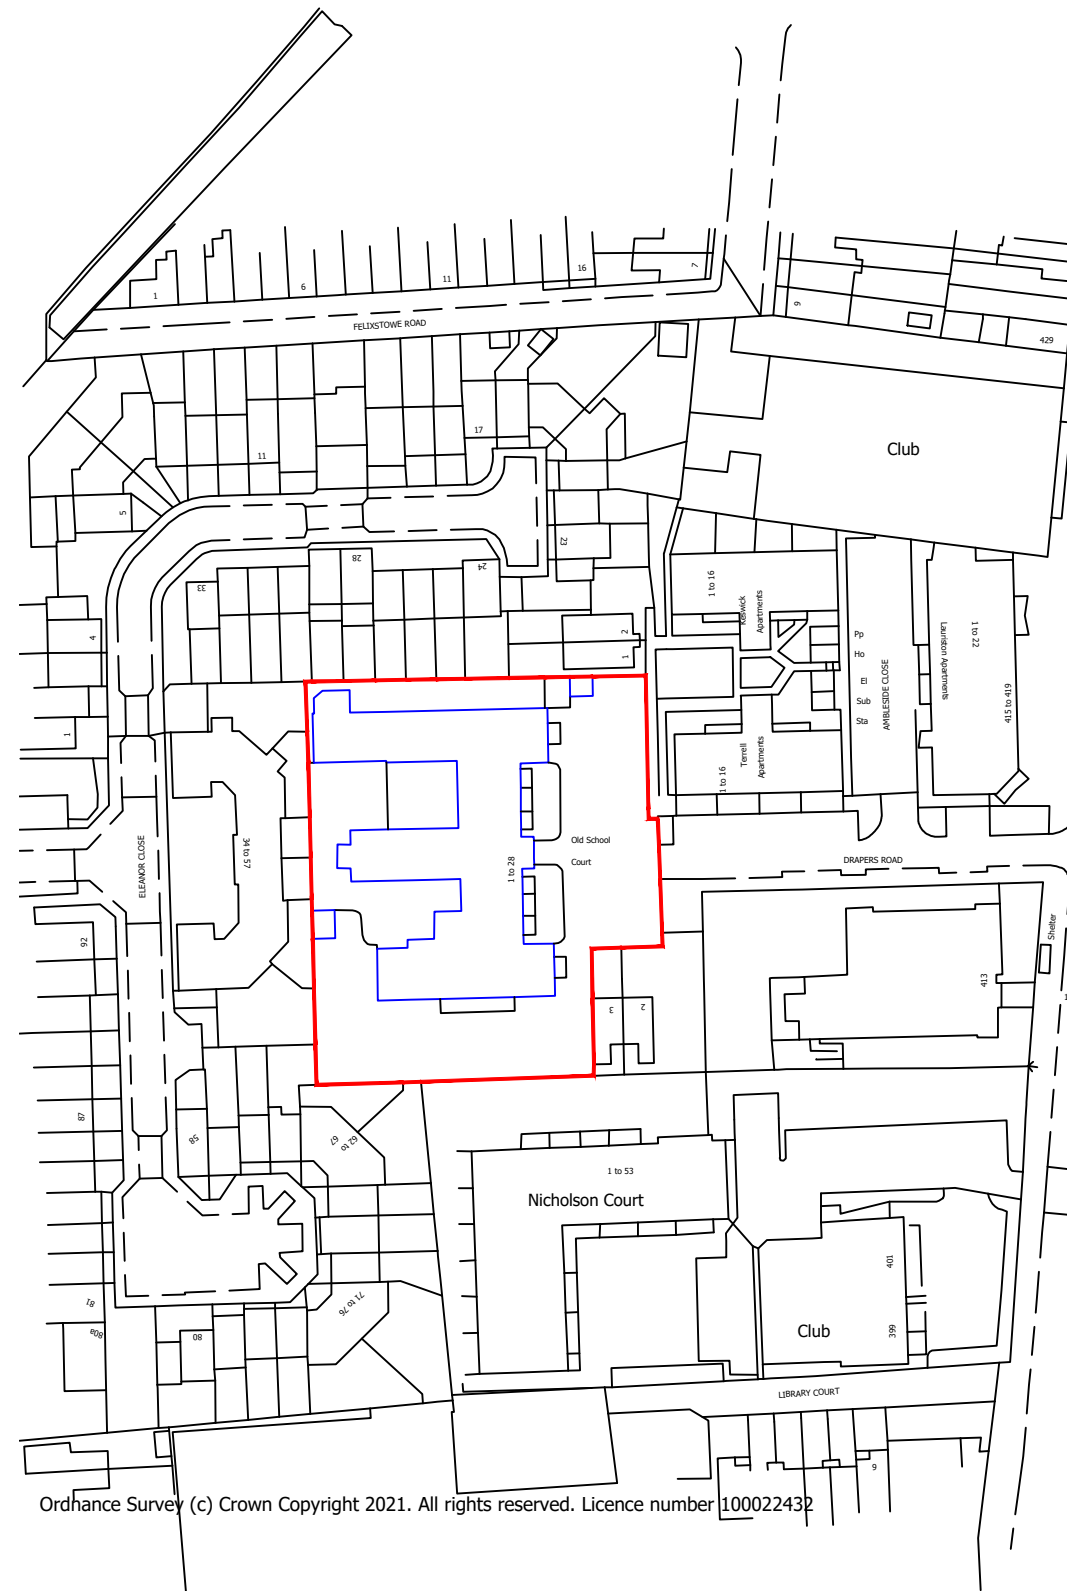

Scale 1:500

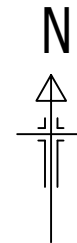

LOCATION PLAN  
Scale 1:1250

Ordnance Survey (c) Crown Copyright 2021. All rights reserved. Licence number 100022432

| Rev. | Date |
|------|------|
|      |      |
|      |      |
Do not scale from this drawing. Dimensions to be verified on site by contractor prior to commencement of work.

This drawing is the copyright of the practice and may not be reproduced in part or in whole without the prior written consent of the practice.

© 2020 Faithorn Farrell Timms LLP



**Faithorn Farrell Timms**  
Central Court  
1 Knoll Rise  
Orpington  
Kent BR6 0JA  
T 01689 885080  
F 01689 885081

|                                                                            |                                |          |
|----------------------------------------------------------------------------|--------------------------------|----------|
| Client<br><b>METROPOLITAN<br/>THAMES VALLEY</b>                            |                                |          |
| Project<br><b>OLD SCHOOL COURT<br/>DRAPERS ROAD, TOTTENHAM<br/>N17 6LY</b> |                                |          |
| Drawing Title<br><b>LOCATION AND<br/>BLOCK PLAN</b>                        |                                |          |
| Date<br><b>11/01/22</b>                                                    | Scale<br><b>AS STATED @ A3</b> |          |
| Drawn By<br><b>EK</b>                                                      | Checked By<br><b>DA</b>        |          |
| Project No.<br><b>T1-5765</b>                                              | Drawing No.<br><b>1</b>        | Rev.<br> |