


Job No	0103	Page	Sk 01	Rev
Date	3/11/22	Eng	FC	Chd
Job	FHC Wall Repairs			

NTS @ A3

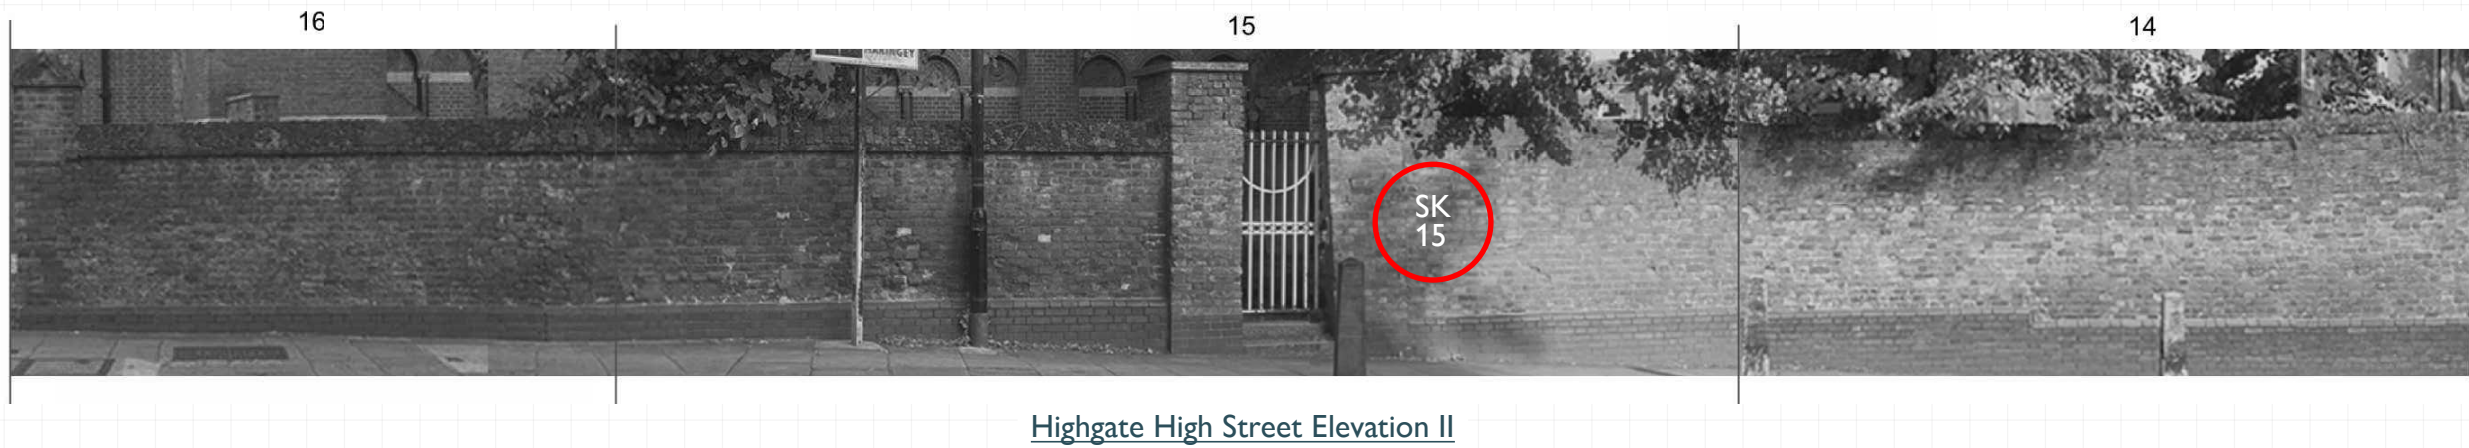

STRUCTURAL WALL REPAIRS - BAY NUMBERING AND DETAIL LOCATION PLAN