



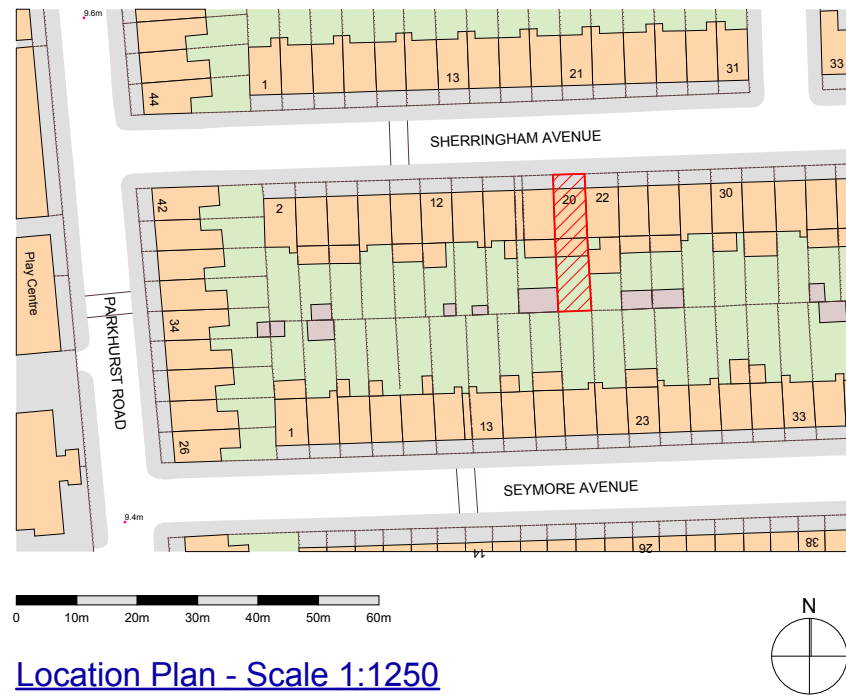

Location Plan - Scale 1:1250

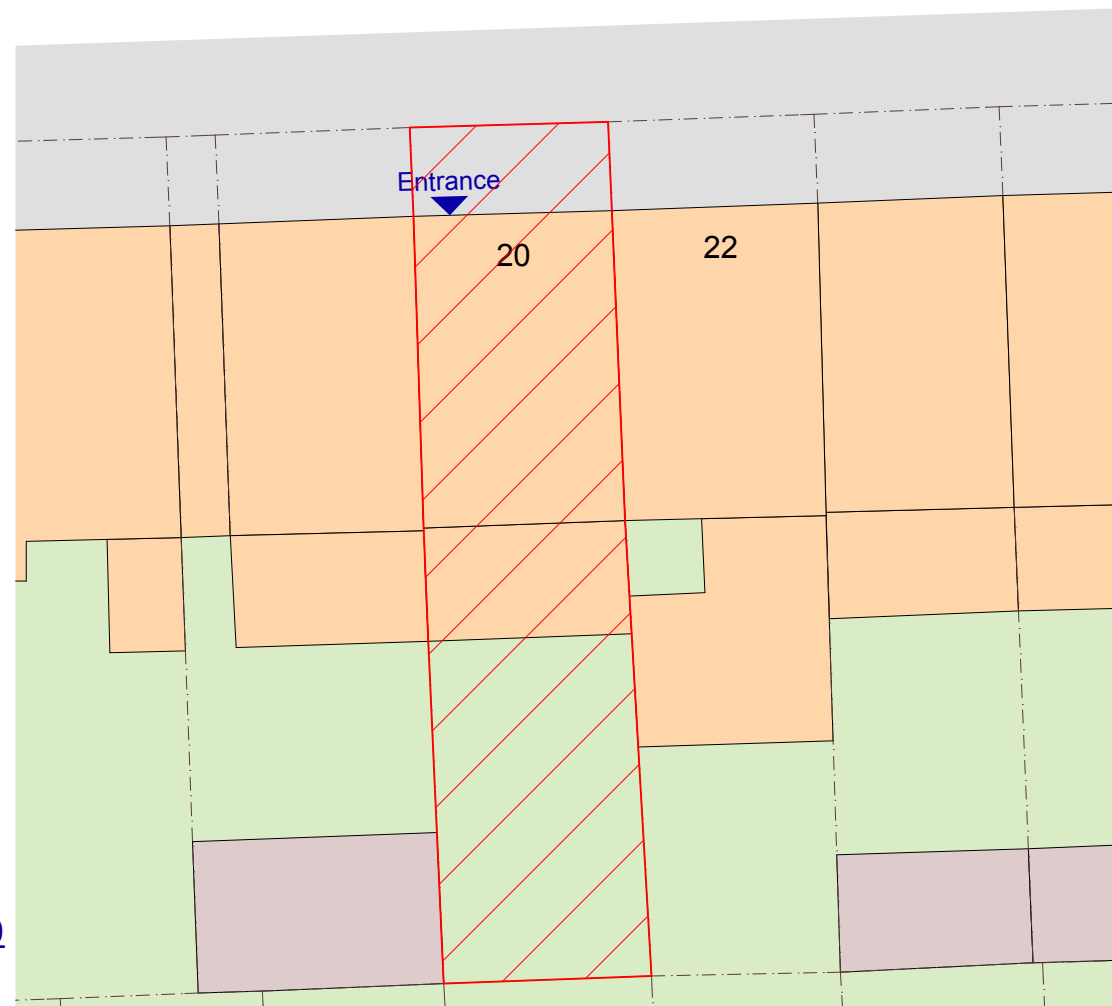

Block Plan existing - Scale 1:200



Birdseye View - South - Google Maps


This scheme is subject to Planning and Building Control Consent and all other necessary permissions.

Dimensions, areas and levels where given are to be checked on site by the user.  
Figured dimensions only are to be taken from this drawing. Any discrepancies are to be reported to the architect before work commences.

This drawing is to be read in conjunction with other relevant drawings and documents.

## Notes

## Revisions

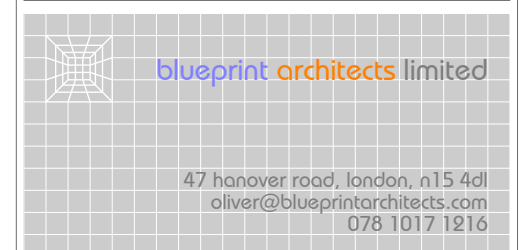

Col Application  
Loft Extension (with PD rights)  
at  
20 Sherringham Avenue  
Haringey, N17 9RN

Location Plan, Block Plan

drawing no: SAJ.Col.01  
scale @A3: 1:1250, 1:200  
project no: 2103 date: 04/11/2022  
drawn by / checked by: OG / OG