


This drawing is produced for Planning purposes only. Do not scale from this drawing for any other purpose. Figured dimensions given in millimeters. All dimensions are to be checked on site by the contractor. Any discrepancies to be reported to the Architect immediately. All drawings are copyright of quinn studio ltd.

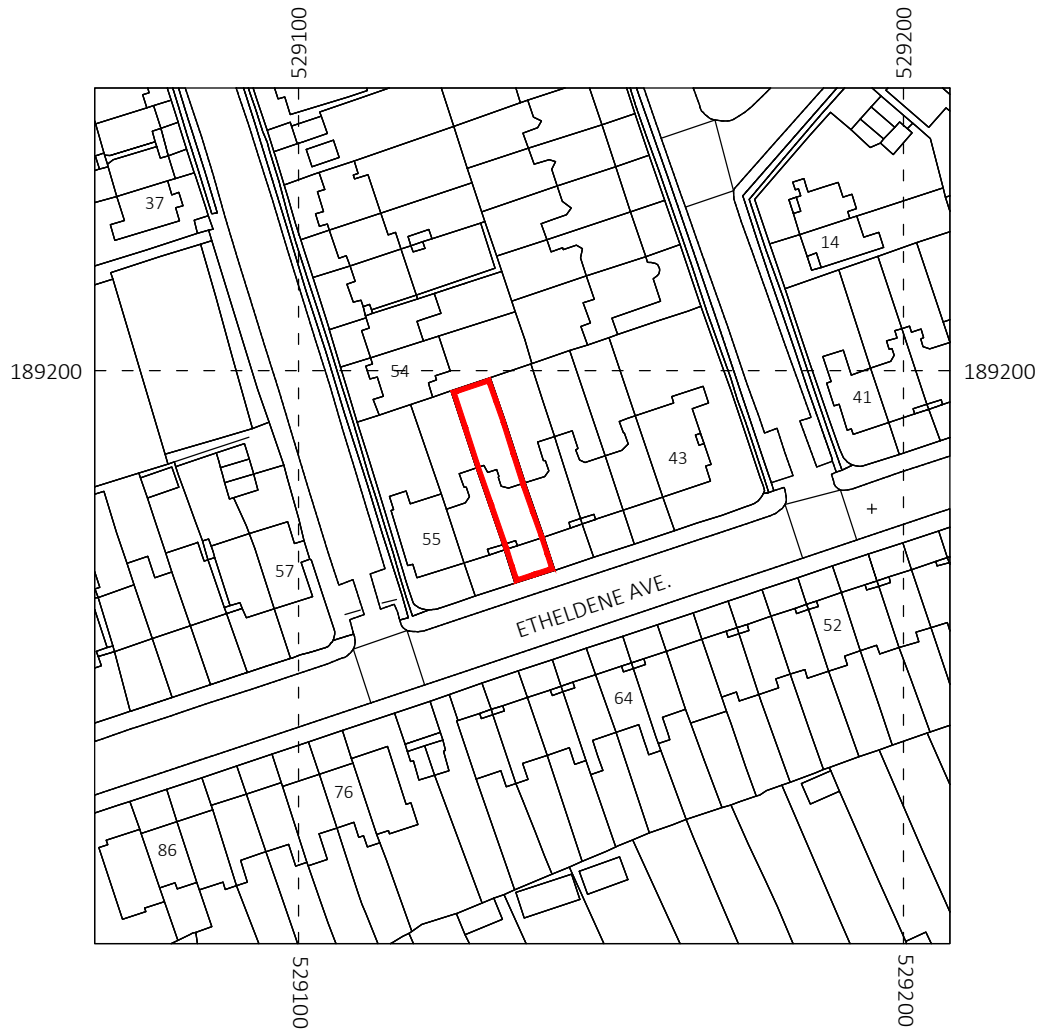

Streetwise Licence no 100047474

 Application site edged in red

PLANNING

project 51 Etheldene Ave., N10 3QE

drawing Site Location Plan


drg no P-01 rev

scale 1:1250@a4 date 25.11.22

quinn studio
architecture + design

148 Croyland Rd - Edmonton
London - N9 7BD

email john@quinnstudio.co.uk
phone +44 (0)7552 441018
web www.quinnstudio.co.uk

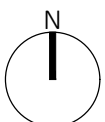

1:1250

