
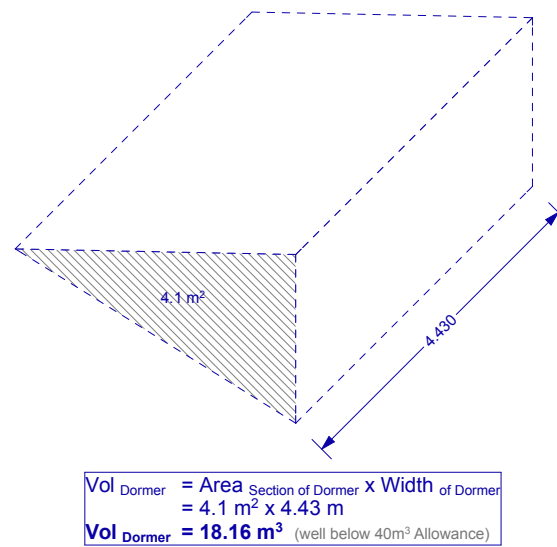
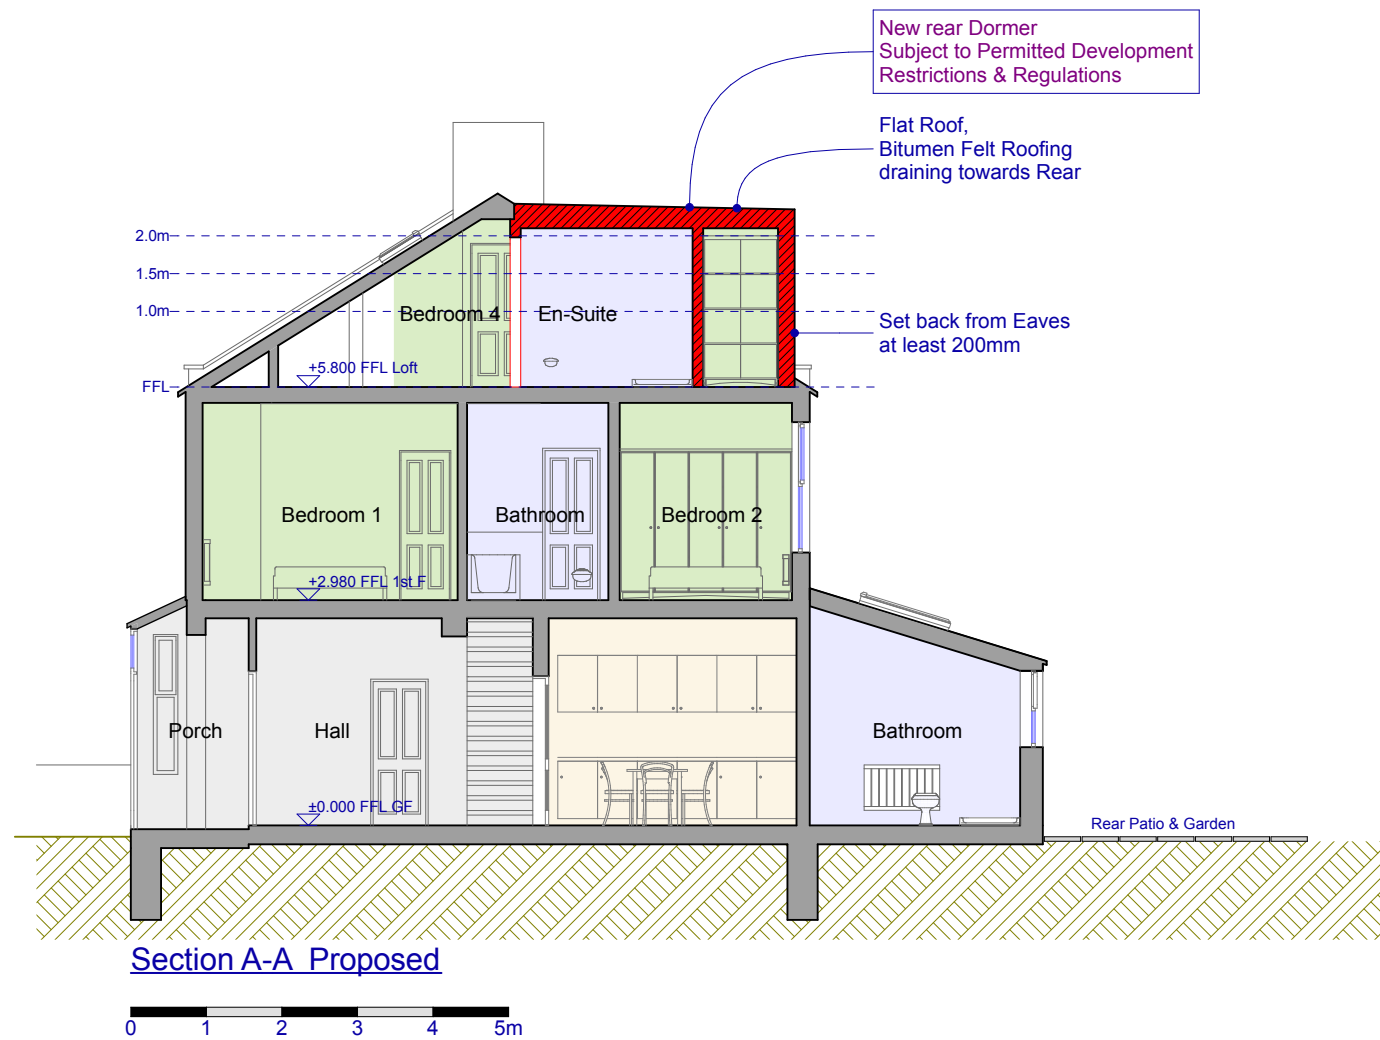


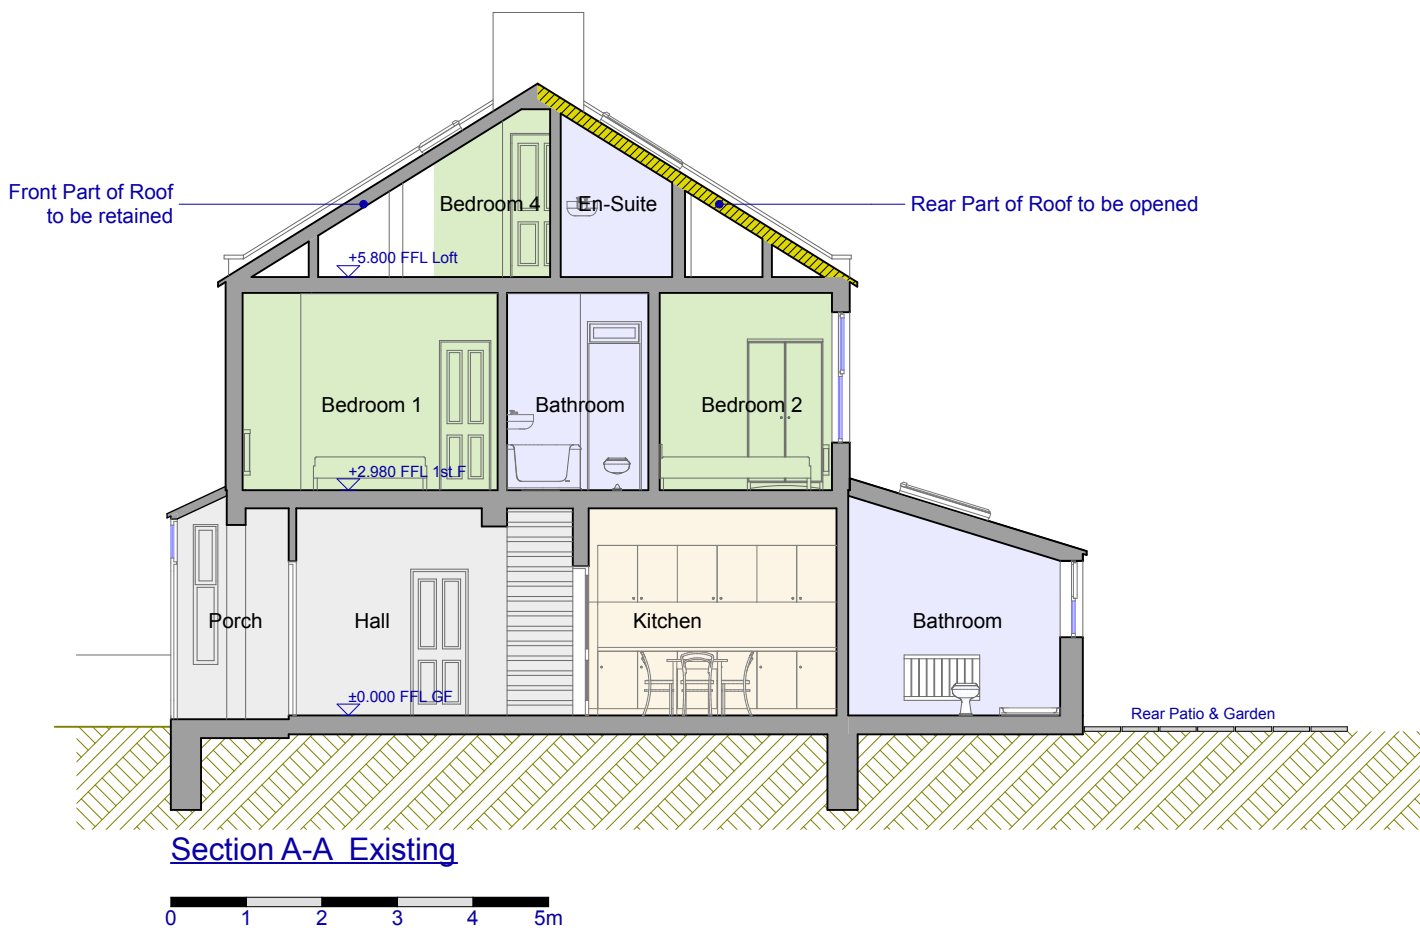


This scheme is subject to Planning and Building Control Consent and all other necessary permissions.

Dimensions, areas and levels where given are to be checked on site by the user.
Figured dimensions only are to be taken from this drawing. Any discrepancies are to be reported to the architect before work commences.

This drawing is to be read in conjunction with other relevant drawings and documents.

Notes

Revisions

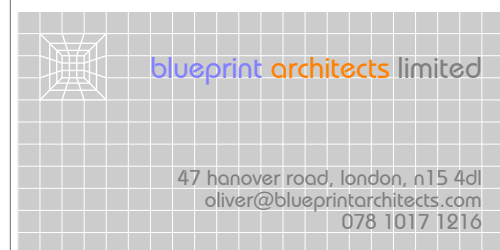

Col Application
Loft Extension (with PD rights)
at
20 Sherringham Avenue
Haringey, N17 9RN

Section A-A existing & proposed

drawing no: SAJ.Col.04

scale @A3: 1:100

project no: 2103

date: 04/11/2022

drawn by / checked by: OG / OG