A1

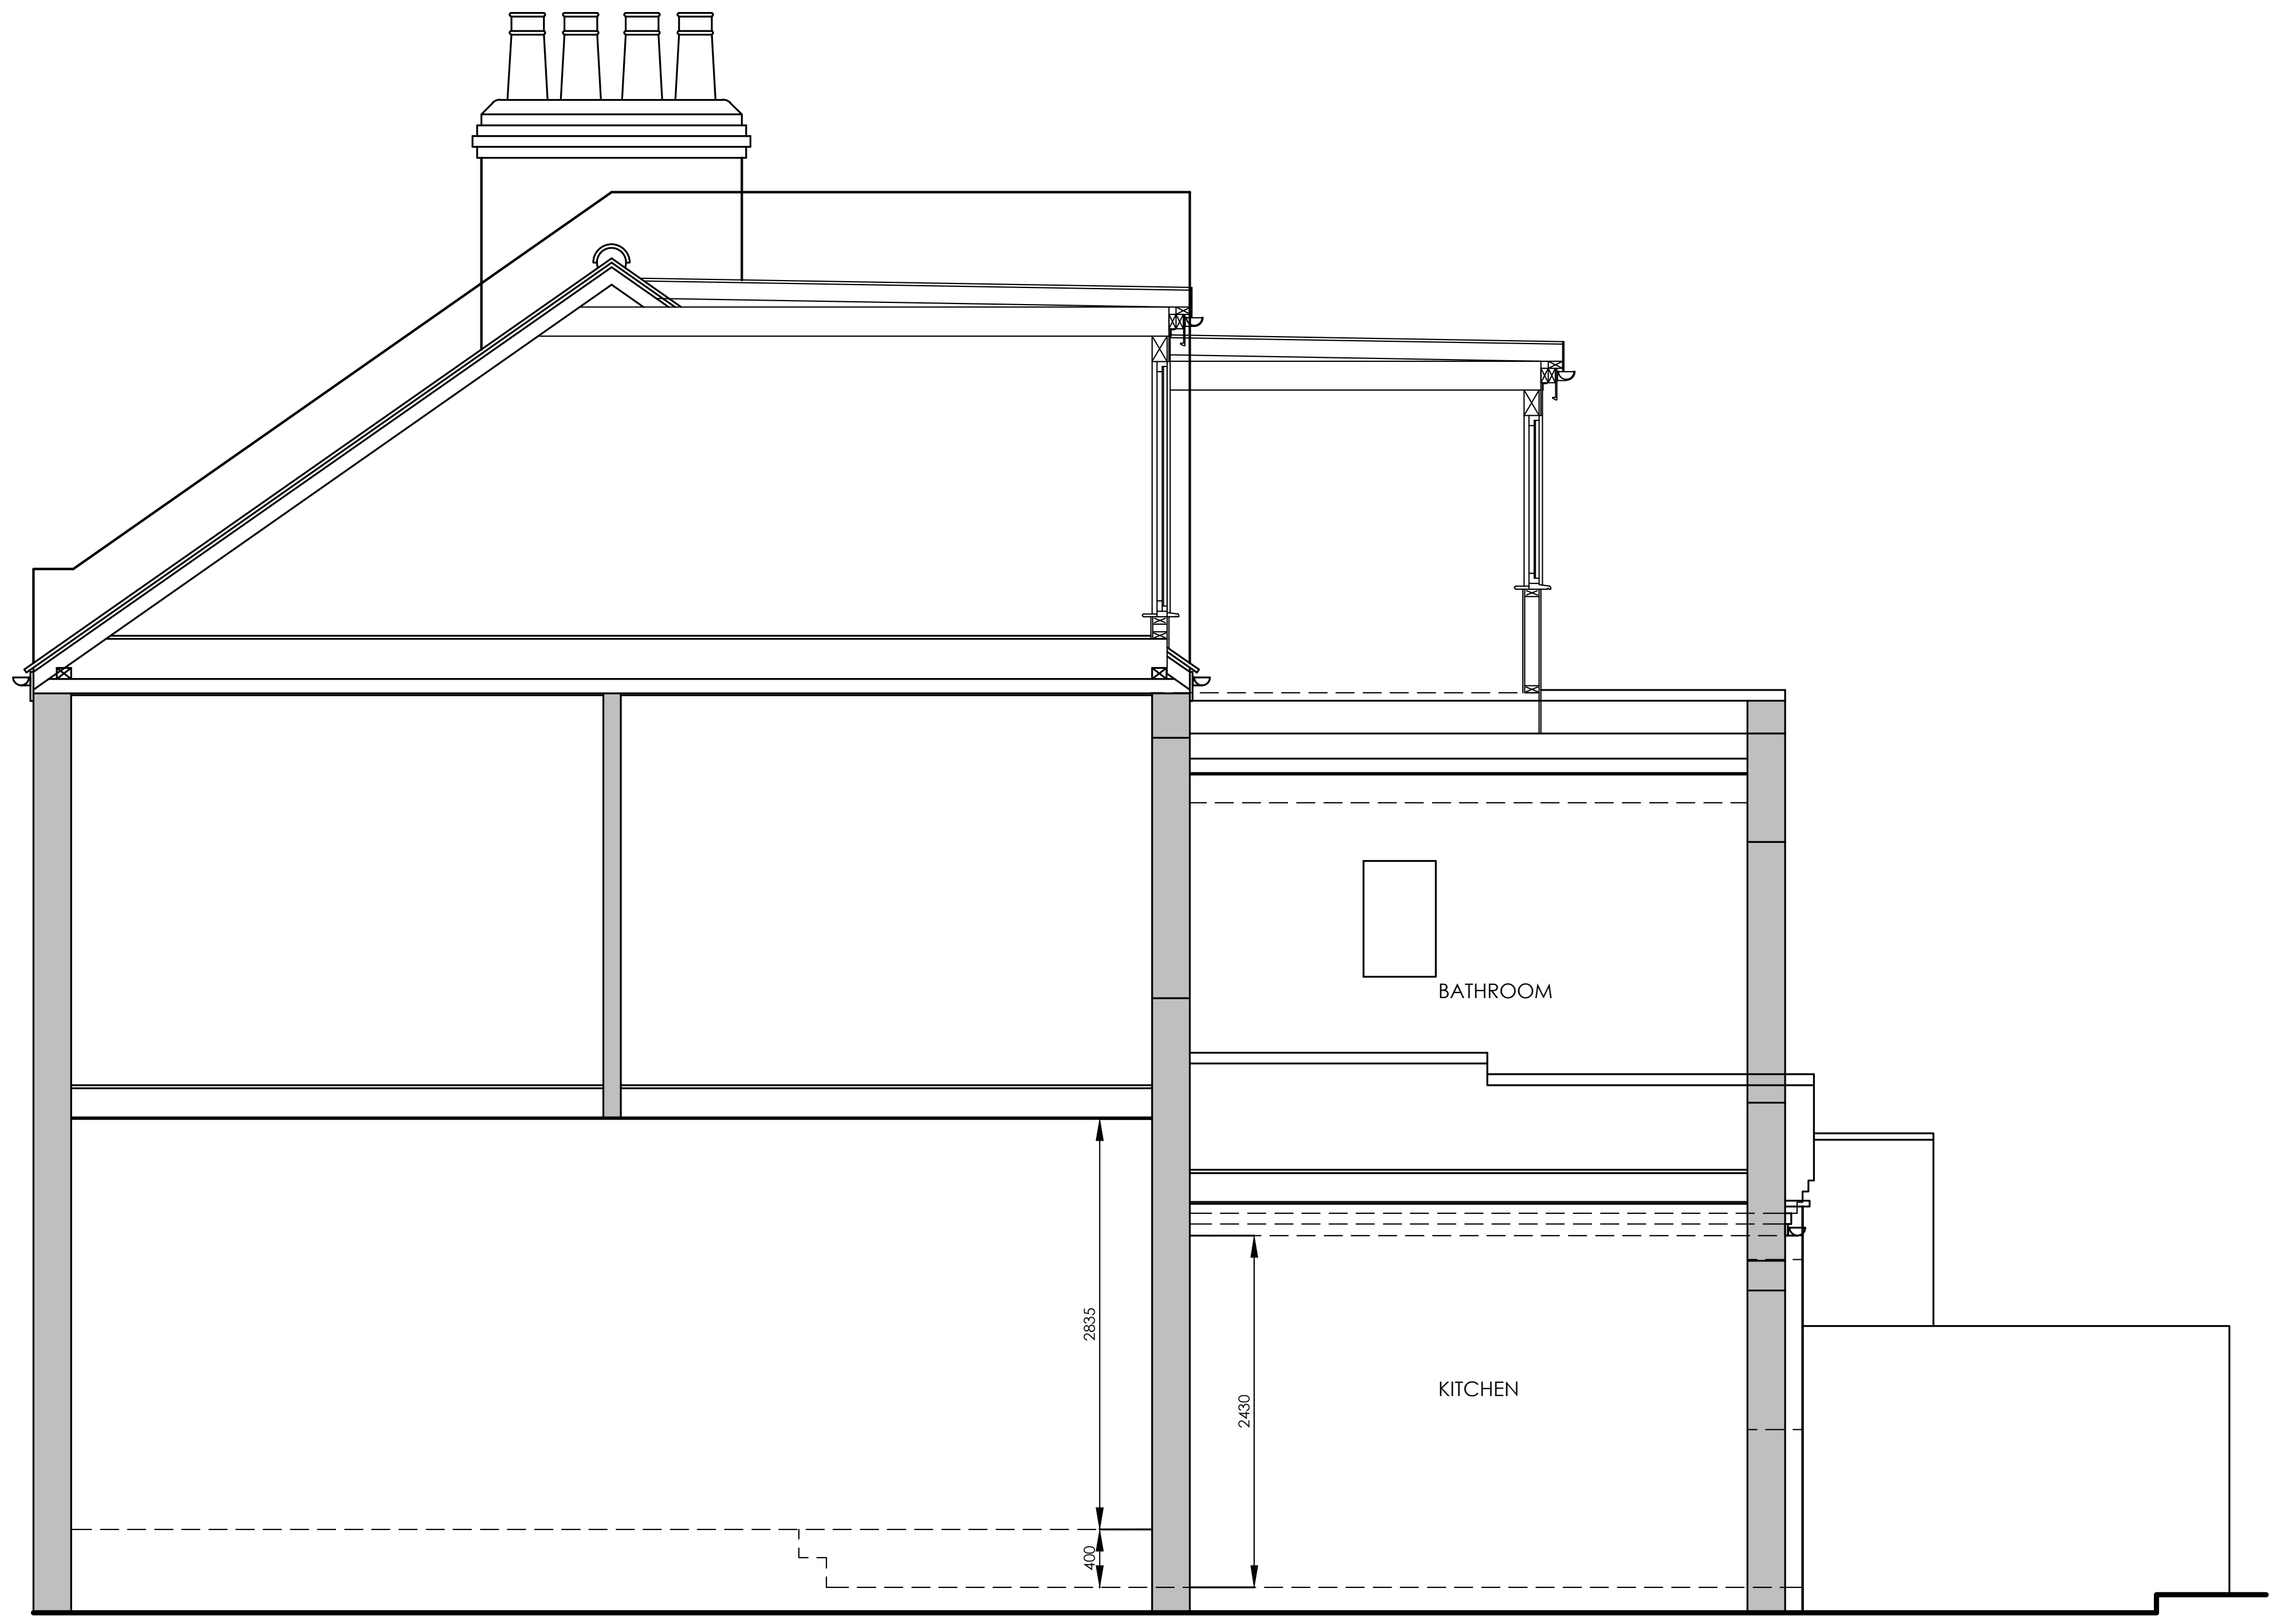

EXISTING SECTION 1:50

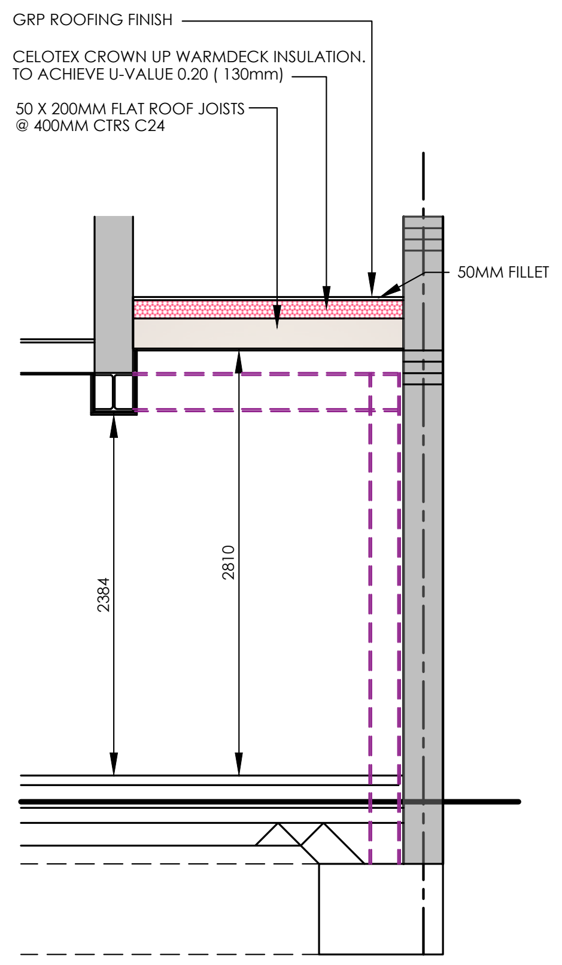
GRP ROOFING FINISH
CELOTEX CROWN UP WARMDECK INSULATION. TO ACHIEVE U-VALUE 0.20 (130mm)
50 X 200MM FLAT ROOF JOISTS @ 400MM CTRS C24
50MM FILLET
2384
2810

SECTION B - B

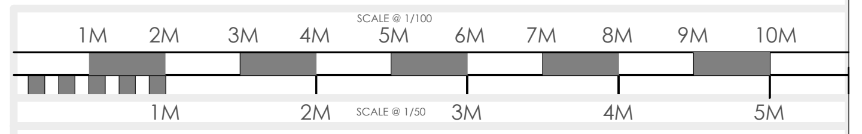

plusrooms
HOME EXTENSIONS

- KITCHEN EXTENSIONS
- LOFT CONVERSIONS
- REFURBISHMENTS

REVISION :
REV D - CLIENT AMENDMENT - 14/07/22
REV.E - 22/08/22 - BC DETAILS
REV.F - 24/08/22 - EXTENSION REDUCTION
REV.G - 08/09/22 - PARTY WALL ALTERATIONS
REV.H - 16/09/22 - PARTY WALL ALTERATIONS
REV.I - 23/09/22 - PARTY WALL ALTERATIONS
REV.J - 21/11/22 - CLIENT AMENDMENT
REV.K - 29/11/22 - PLANNING SUBMISSION

DRAWING :
EXISTING AND PROPOSED SECTIONS

DATE :
APR 22

PROJECT :
PROPOSED SINGLE STOREY REAR EXTENSION

SCALE @ A1:
1:50

CLIENT : RENATA HODGSON

CLIENT ADDRESS :
69 INDERWICK ROAD
LONDON
N8 9LA

DRAWING No.
P22-26.2

ALL PLANS TO BE CHECKED BY CONTRACTORS FOR ACCURACY AND DIMENSIONS BEFORE WORKS ON SITE. ANY QUERIES MUST BE RELAYED TO DESIGNERS
ANY DEVIATIONS FROM PLANS OR STRUCTURAL ALTERATIONS ARE TO BE NOTIFIED IMEDIATELY OR WILL BE CARRIED OUT AT THE CLIENTS RISK
ANY BUILDING WORKS UNDERTAKEN BEFORE ALL NECESSARY LOCAL AUTHORITY APPROVALS HAVE BEEN OBTAINED ARE AT CLIENTS OWN RISK.
THIS DRAWING REMAINS THE COPYRIGHT OF THE ART OF BUILDING LTD AND MUST NOT BE DUPLICATED OR ISSUED WITHOUT PRIOR CONSENT.
THE DRAWING REMAIN THE PROPERTY OF THE ART OF BUILDING LTD UNTIL PAID FOR IN FULL BY CLIENT.
ANY REVISED DRAWINGS OR ADDITIONAL STRUCTURAL DESIGNS REQUESTED AFTER LOCAL AUTHORITY APPROVALS HAVE BEEN GAINED WILL FORM AN ADDITIONAL COST TO THE CLIENT.

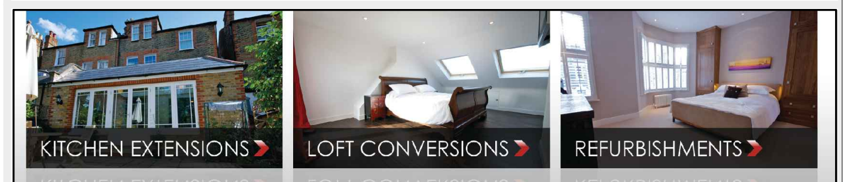

PLUS ROOMS Alexander house, 7, oaklands gate, Northwood, HA6 3AA | T: 0800 917 7127
Plus Rooms is a trading name of plusrooms.com ltd | Company Registration No. 7504728
Registered Office. Elwood House, 42 Lytton Road, Barnet, Herts, EN5 5BY | Directors James and Robert Bernard