



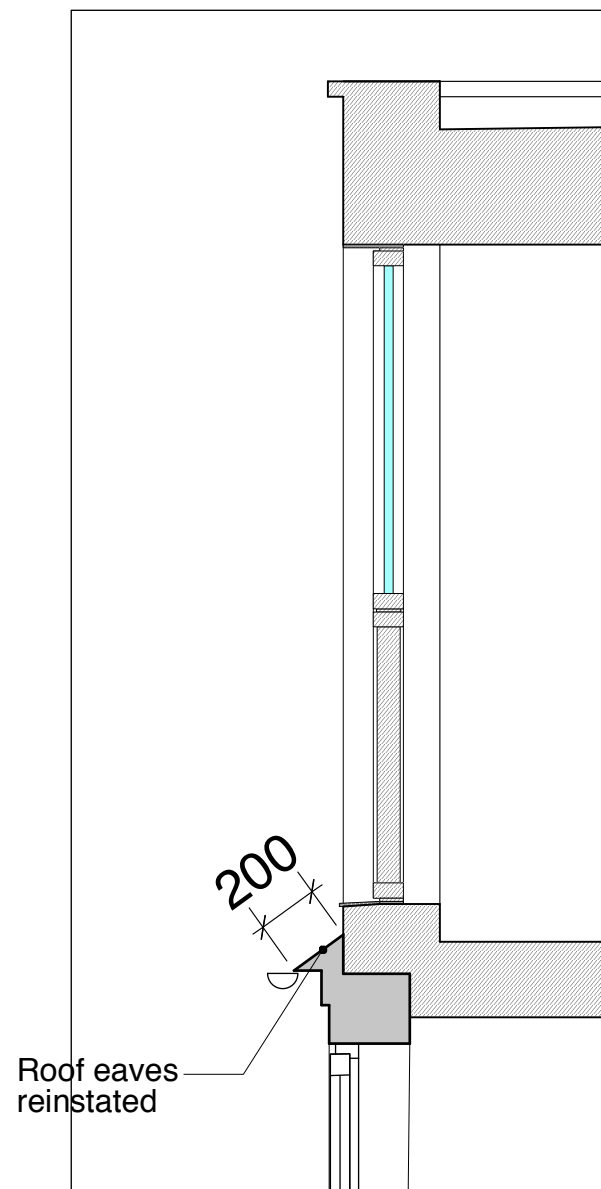

Detail Section 1:25

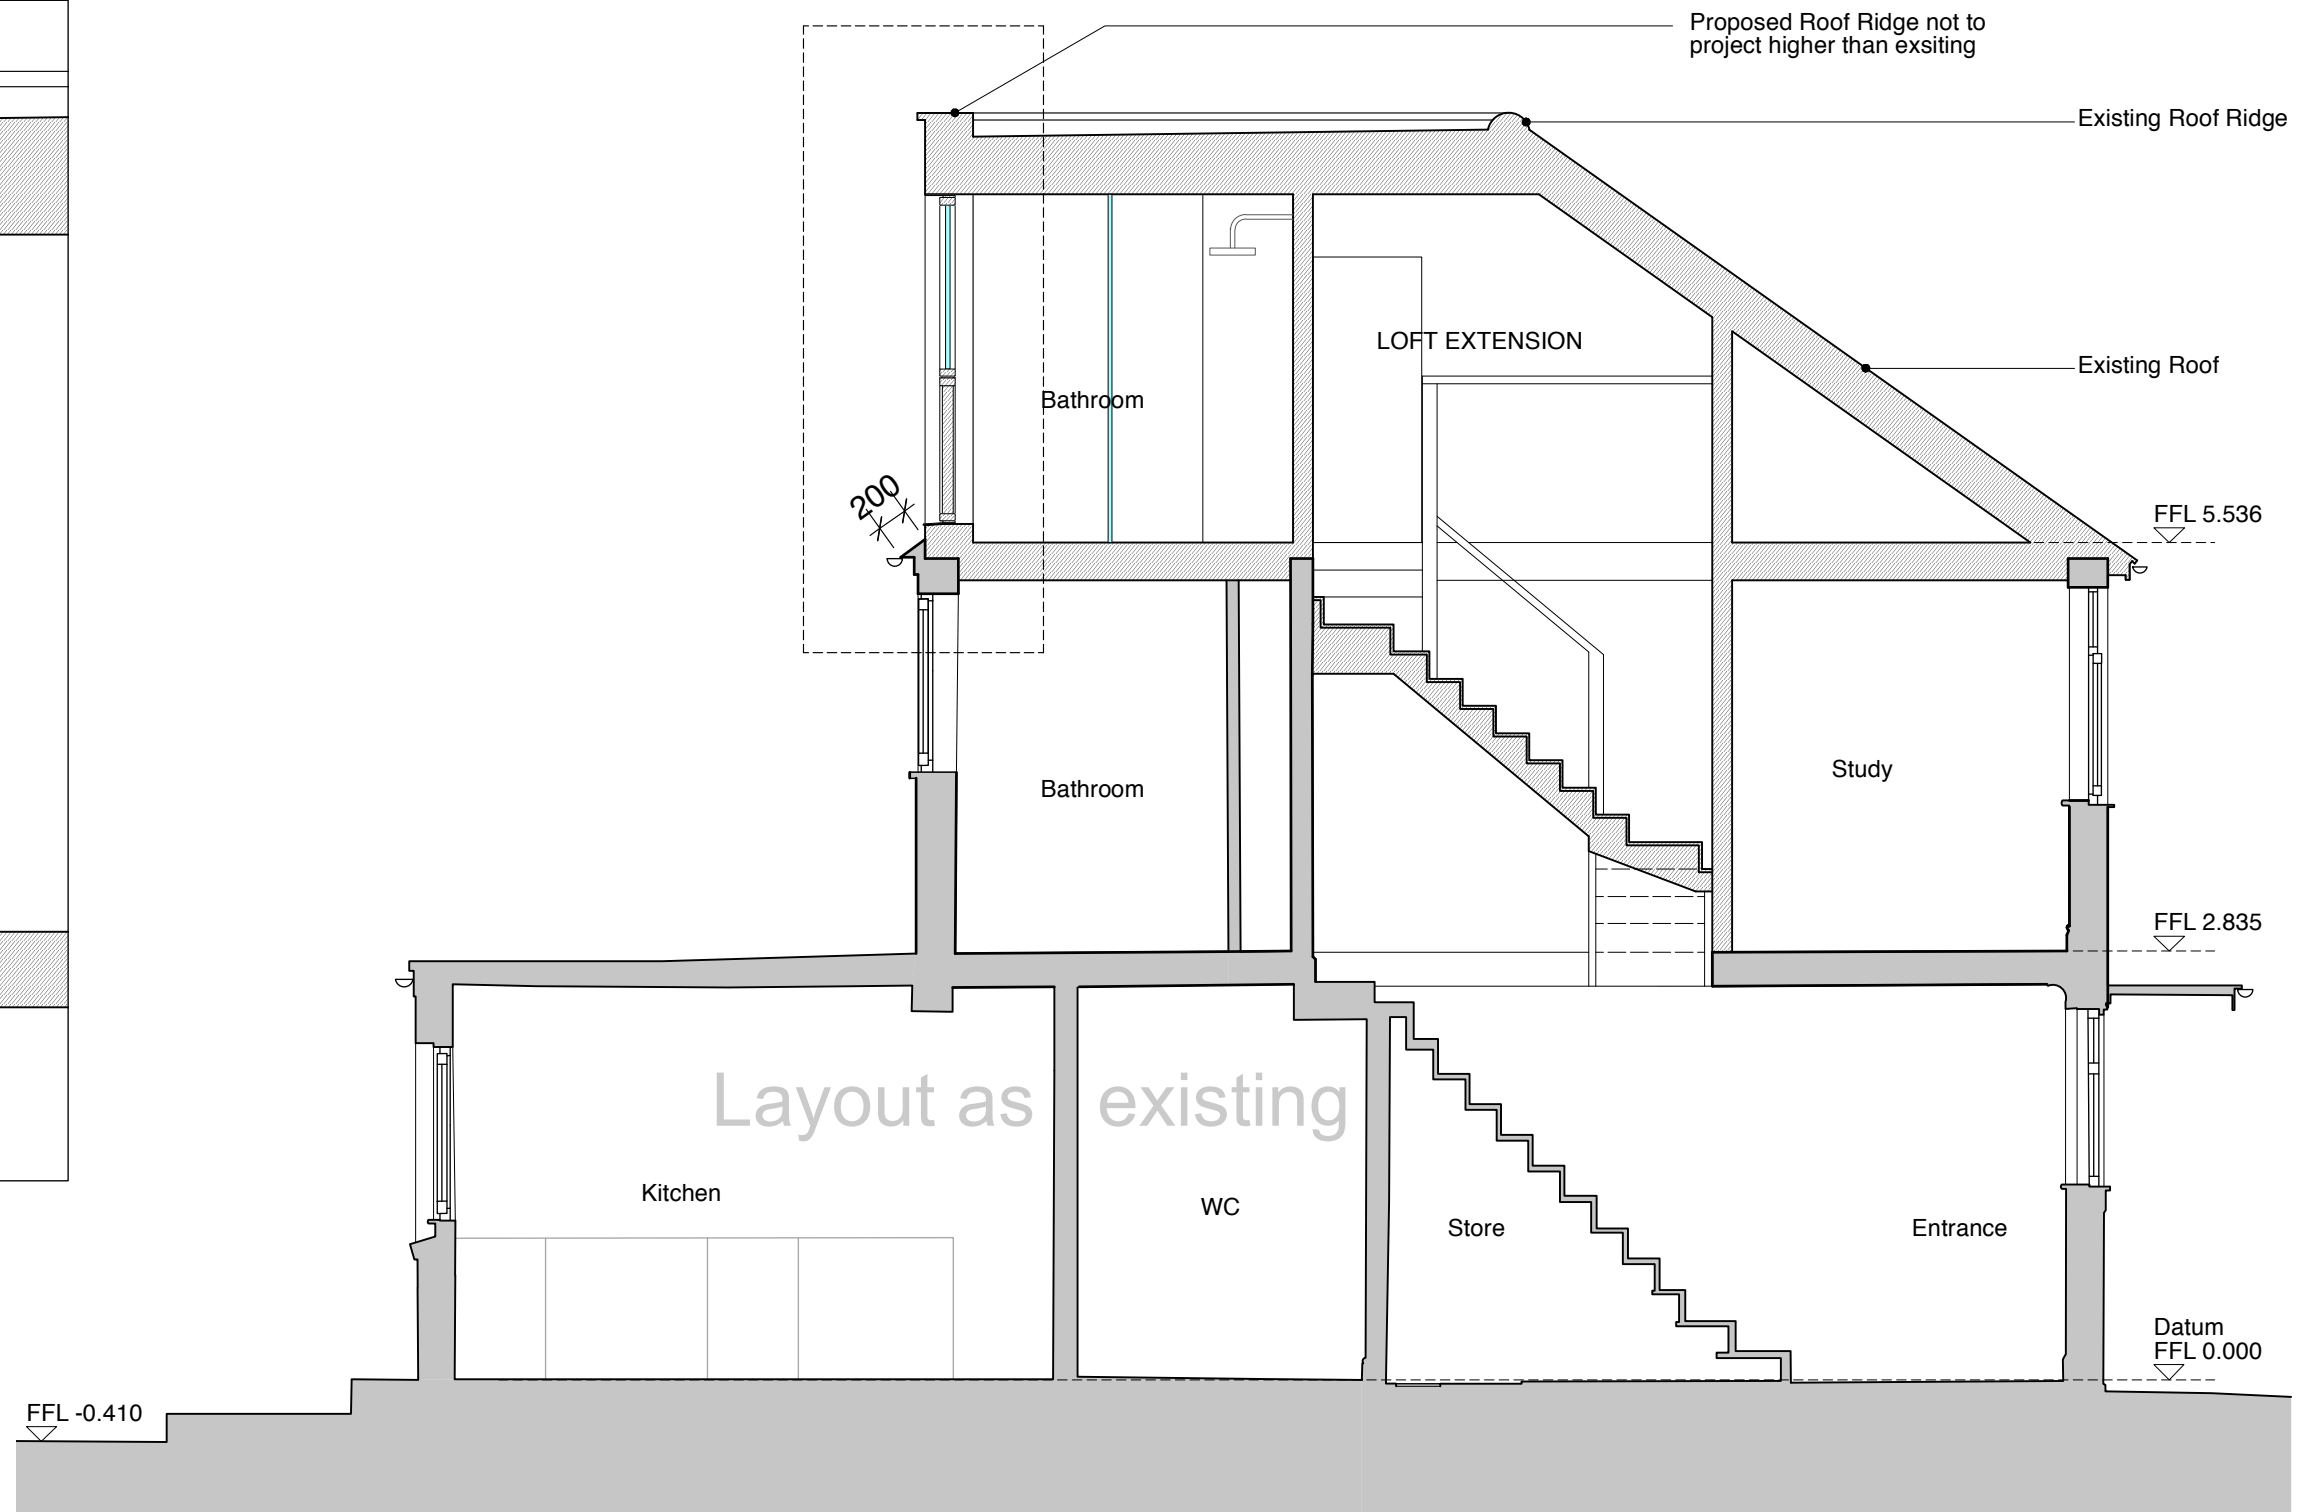

Marie-Pierre Avgeri & Theo Kizos  
mp.avgeri@yellowkitearchitects.com

9 Lanbury Road  
SE15 3DB  
t: 020 3638 4769 m: 07733239840

[www.yellowkitearchitects.com](http://www.yellowkitearchitects.com)

**Yellow Kite Architects**

THIS DRAWING IS THE PROPERTY OF YELLOW KITE ARCHITECTS. COPYRIGHT IS RESERVED BY THEM AND THE DRAWING IS ISSUED ON CONDITION THAT IT IS NOT COPIED, REPRODUCED, RETAINED OR DISCLOSED TO ANY UNAUTHORISED PERSON, EITHER WHOLLY OR IN PART, WITHOUT WRITTEN CONSENT.

Project: **189 Downhills Way,  
London N17 6AH**

Job no.  
**2108**

Title: **Series 02 - General Arrangement  
Proposed Section A-A**

Issue Date: **22-11-22** Revision: **A** **Eaves reinstated**

Drawing Number  
**2108 \_ 02-11**

rev.  
**A**

Date:  
**October 2022**

Status:  
**Planning**

Scale  
**1: 50 @ A3**