


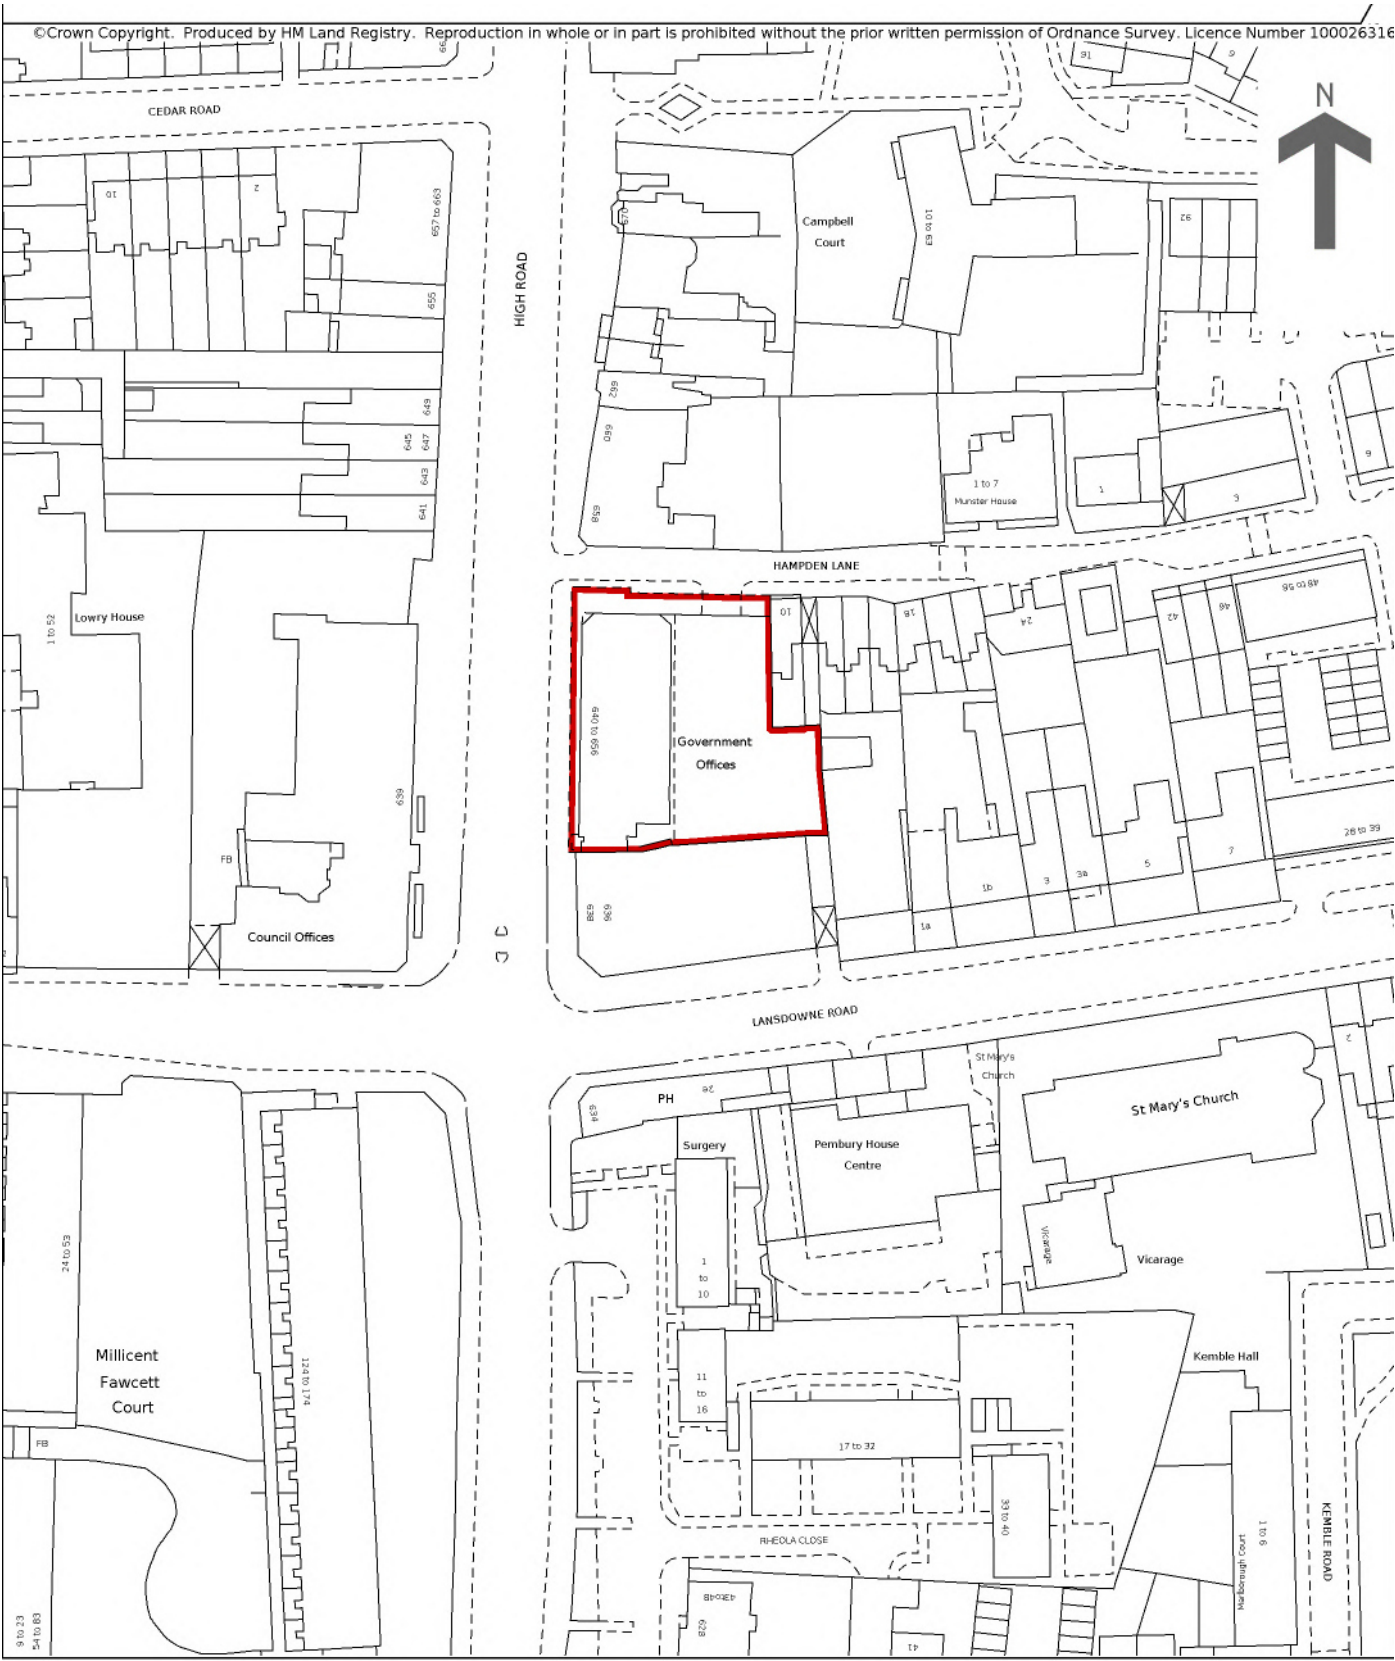

 Proposed Site

Construction (Design and Management) Regulations

Design risk assessments are carried out throughout the design stage of this project in accordance with company procedures and manuals. Where reasonably possible all areas of risk applicable to design and end use of the construction have been identified and then eliminated, mitigated or recorded as a residual risk. Note that general risks of which a competent designer or contractor should be aware are not included. This drawing is to be read in conjunction with the Pre-construction Information and all related documents prepared in accordance with the current Construction (Design and Management) Regulations 2015 and all applicable Health and Safety legislation as currently amended.

P1	Site boundary amended	14/11/2022
P0	Issued for review	04/11/2022
REV	DESCRIPTION DRAWN BY CHECKED BY APPROVED BY	DATE
RIBA PLAN OF WORK WORKSTAGE	LEVEL OF MODEL DEFINITION (LoD)	
Stage 3 - Spatial Coordination	LoD 3 - Approximate Model	
PURPOSE OF ISSUE - SUITABLE FOR ...	STATUS or SUITABILITY	
Planning Submission	Status S4 - LAP Review/Approval	



CARDIFF 029 2052 8140
LONDON 0207 138 3560
WREXHAM 01978 357 887
www.lawray.co.uk

CLIENT
Conamar Building Services Ltd

PROJECT TITLE
Tottenham Heating & Window Replacement

DRAWING TITLE
OS MAP

PROJECT No	0001	SCALE @ A3
DRAWING No	1192: Project - Originator - Volume - Level - Type - Role - Number 19650: Project - Originator - Functional - Spatial - Form - Discipline - Number BS1192:2007 +A2:2016) & BS EN ISO19650	REVISION P1
DO NOT SCALE	Any discrepancy or query concerning this drawing should be referred to the Architect Copyright © LAWRAY LIMITED Registered Office: Greenmeadow Springs, 1 Cae Gwynedd, Tongerwylis, CARDIFF CF15 7AB Reg. Co. No. 2724178, VAT Reg. No. 134 2146 06	