Construction (Design and Management) Regulations

Design risk assessments are carried out throughout the design stage of this project in accordance with company procedures and manuals. Where reasonably possible all areas of risk applicable to design and and use of the construction have been identified and then eliminated, mitigated or recorded as a residual risk. Note that general risks of which a competent designer or contractor should be aware are not included. This drawing is to be read in conjunction with the Pre-construction Information and all related documents prepared in accordance with the current Construction (Design and Management) Regulations 2015 and all applicable Health and Safety legislation as currently amended.

Notes:
To be read in conjunction with Floor Plans

Site Boundary

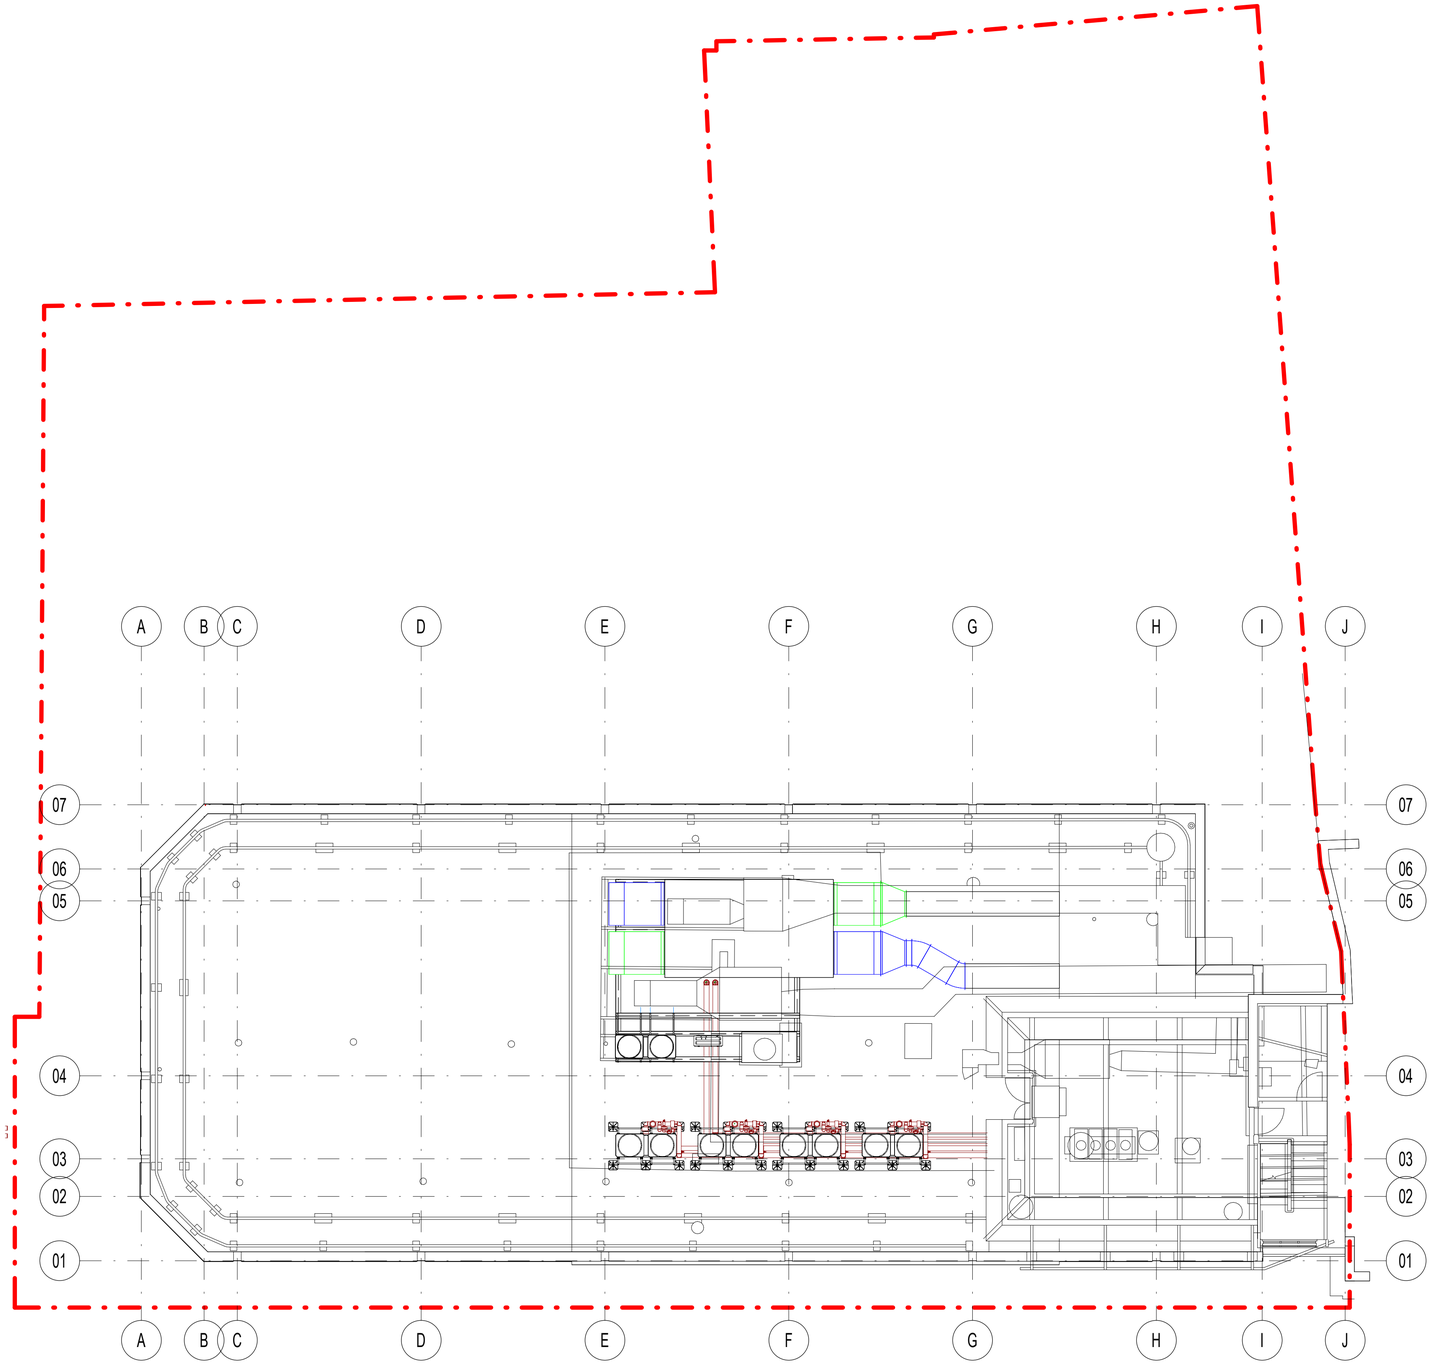

REV	DESCRIPTION	DRAWN BY	CHECKED BY	APPROVED BY	DATE
P0	Issued for review				04/11/2022

RIBA PLAN OF WORK WORKSTAGE
Stage 2 - Concept Design

LEVEL OF MODEL DEFINITION (LoD)
LoD 3 - Approximate Model

PURPOSE OF ISSUE - SUITABLE FOR ...
Planning Submission

STATUS or SUITABILITY
Status S4 - LAP Review/Approval

lawray architects

CARDIFF 029 2052 8140
LONDON 0207 138 3560
WREXHAM 01978 357 887
www.lawray.co.uk

CLIENT
Conamar Building Services Ltd

PROJECT TITLE
Tottenham Heating & Window Replacement

DRAWING TITLE
Proposed Site Plan

PROJECT No
0001

SCALE @ A1
1 : 100

DRAWING No
BS1192:2007 +A2:2016 & BS EN ISO16950

1192: Project - Originator - Volume - Level - Type - Role - Number Breakdown
19650: Project - Originator - Functional - Spatial - Form - Discipline - Number Breakdown

DWP-LAW-X-Z-DR-**A-069100**

REVISION
P0

DO NOT SCALE

Any discrepancy or query concerning this drawing should be referred to the Architect.

Copyright © LAWRAY LIMITED

Registered Office: Greenmeadow Springs, 1 Cae Gwyrdd, Tongwynlais, CARDIFF CF15 7AB
Reg. Co. No. 2724178, VAT Reg. No. 134 2146 06

0 5 10 m

Print Date: 29/11/2022 13:25:11

File Name: C:_RevitLocal\DWP-LAW-X-X-M3-A-0000001_danawanderTK284.rvt