




01 Existing Front Elevation

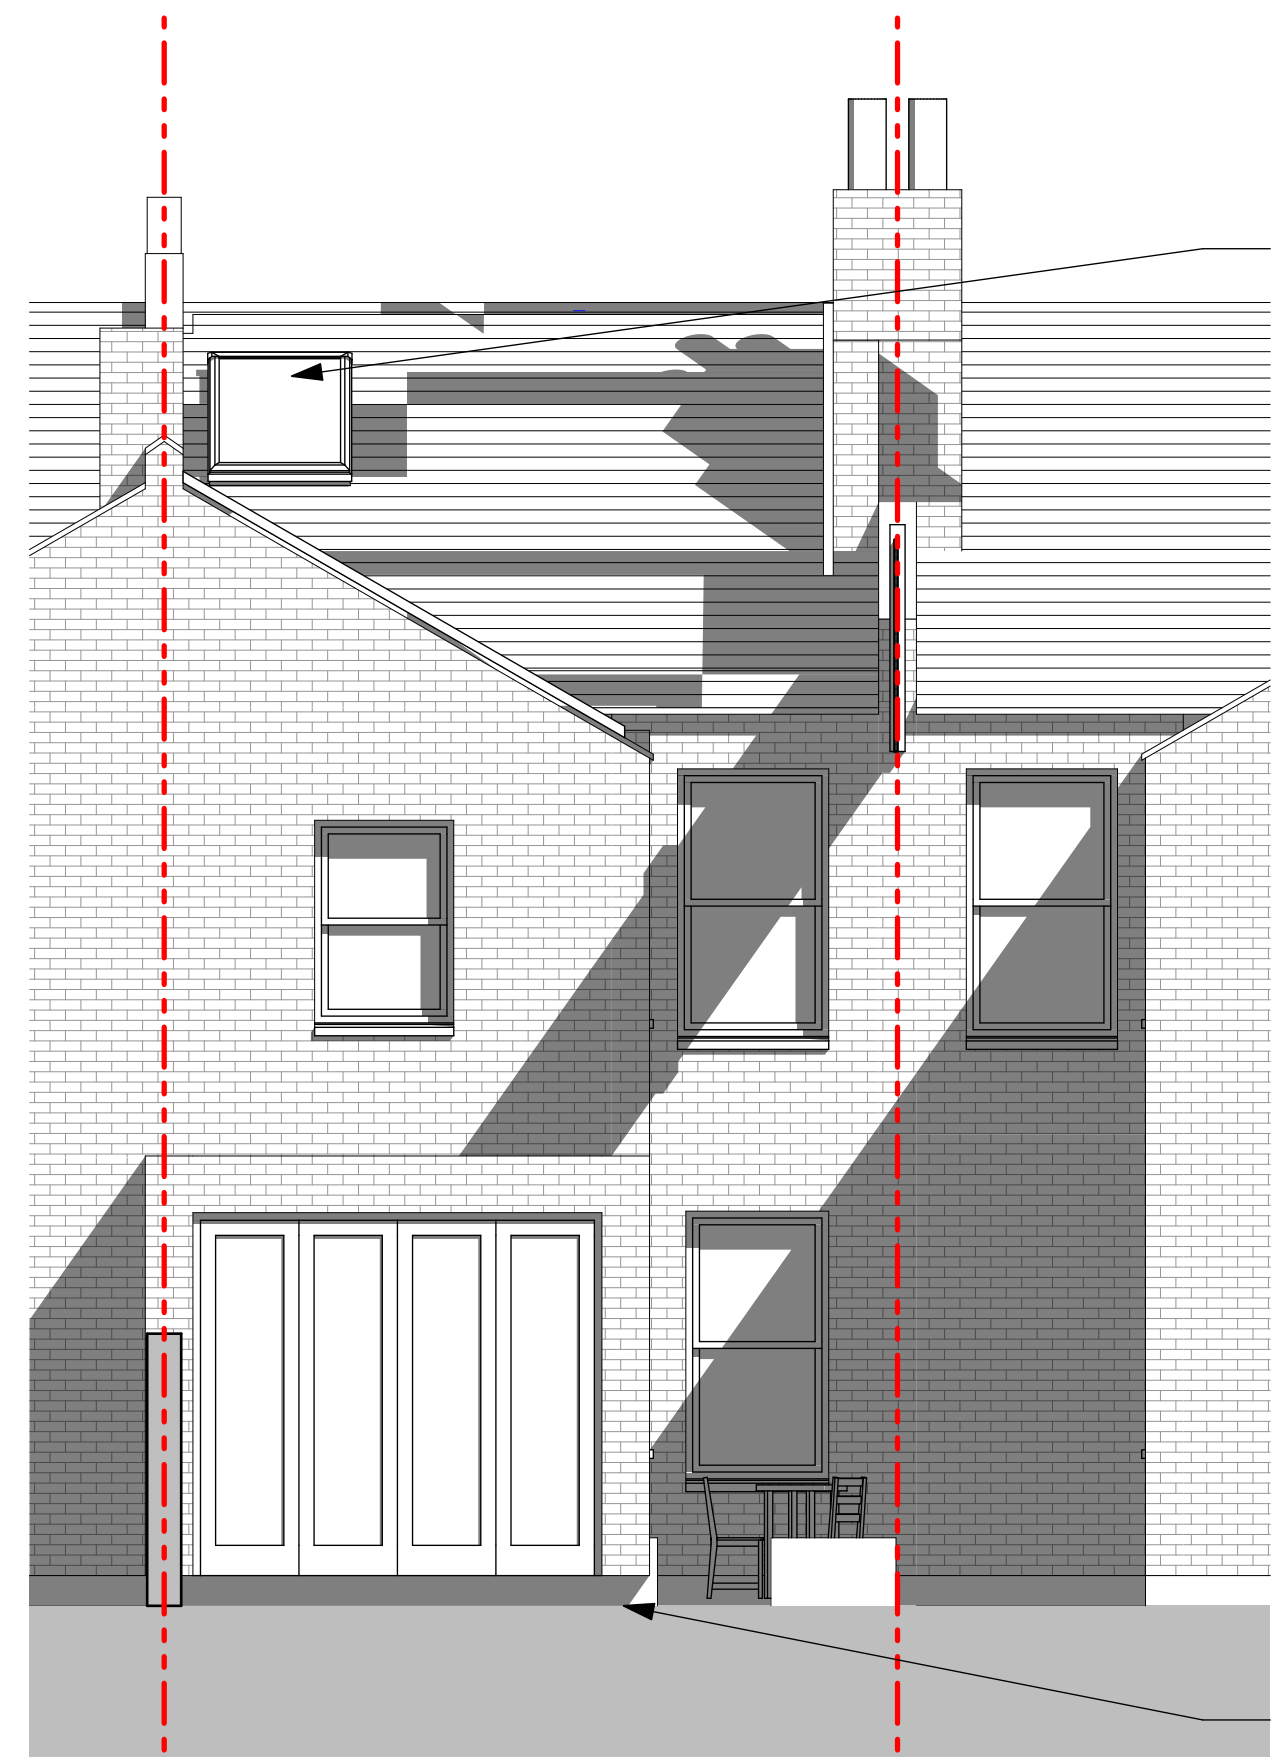

02 Existing Rear Elevation



03 Existing Side Elevation / Section FF

