




© This drawing and the works shown are the copyright of DISCOUNT PLANS LTD and may not be reproduced except by written permission.

DRAWING STATUS		CONSTRUCTION	
REV.	DATE	NAME	DESCRIPTION



Architectural Design Studio
4 ST ANNES, DORIC WAY,
EUSTON, LONDON NW1 1LG
+44 07838 135 957

OTHER NOTES:	DATE: 10/20/2000
ALL STRUCTURAL ELEMENTS (such as beams, lintels, joists, rafters, columns, walls, foundations and etc.) SHOWN ON DRAWINGS ARE ONLY INDICATIVE. THEY ARE SUBJECTED TO FURTHER STRUCTURAL ENGINEER'S CONSIDERATION.	

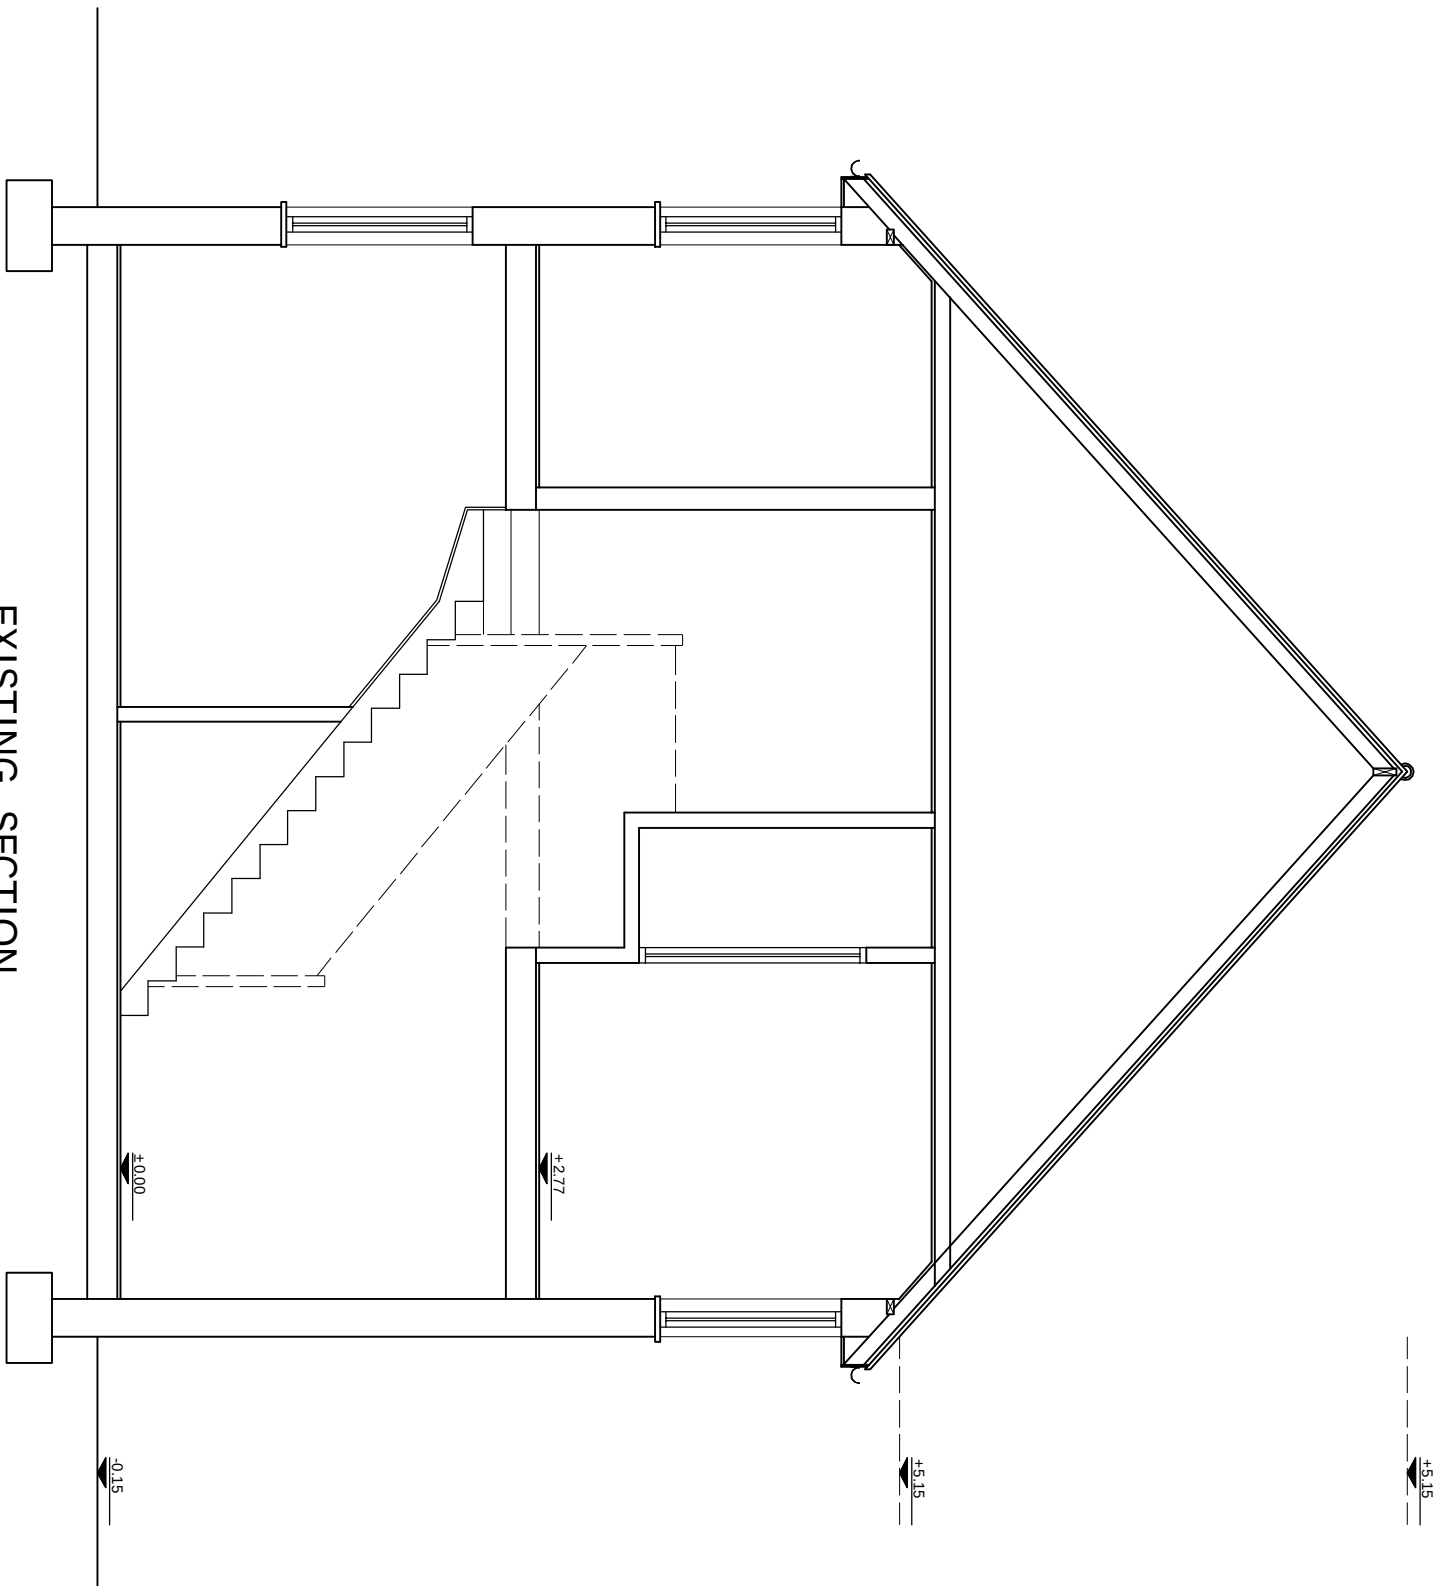

EXISTING SECTION

scale 1:50

TES:

All new proposed doors and wall finishes on this drawing to match existing materials. All new proposed splaybars shown on this drawing will be designed not protrude more than 150mm from the existing roof profile. All new proposed windows shown on this drawing which overlook other property's are designed to be non opening and of obscure glazing. For a permitted development loft design the dormer designed on this drawing is set back from the eaves by 200mm, this note is a confirmation that it is designed this way. All works to be carried out in accordance with the latest appropriate codes of practice and to comply with current building regulations.

An inspection of the underground drainage was not possible on survey, Contractor should check drainage runs and invert levels prior to starting work on site and notify building control of results. ALL DRAINAGE SHOWN IS ASSUMED AND MUST BE VERIFIED BY CONTRACTOR.

[illegible]

PRINT @ A3 SHEET SIZE

www.discountplansltd.com

THIS DRAWINGS CONTENT INCLUDING NOTES IS BOND TO SIGNED
 AGREED CONTRACT BETWEEN CLIENT & DISCOUNT PLANS LTD

SITE ADDRESS

246 THE ROUNDWAY,
TOTTENHAM, LONDON, N17 7DA

DRAWING TITLE	EXISTING DRAWINGS

DRAWN AT HEAD OFFICE

SCALE as shown @ A3

DPL.02.

www.discountplansltd.com