


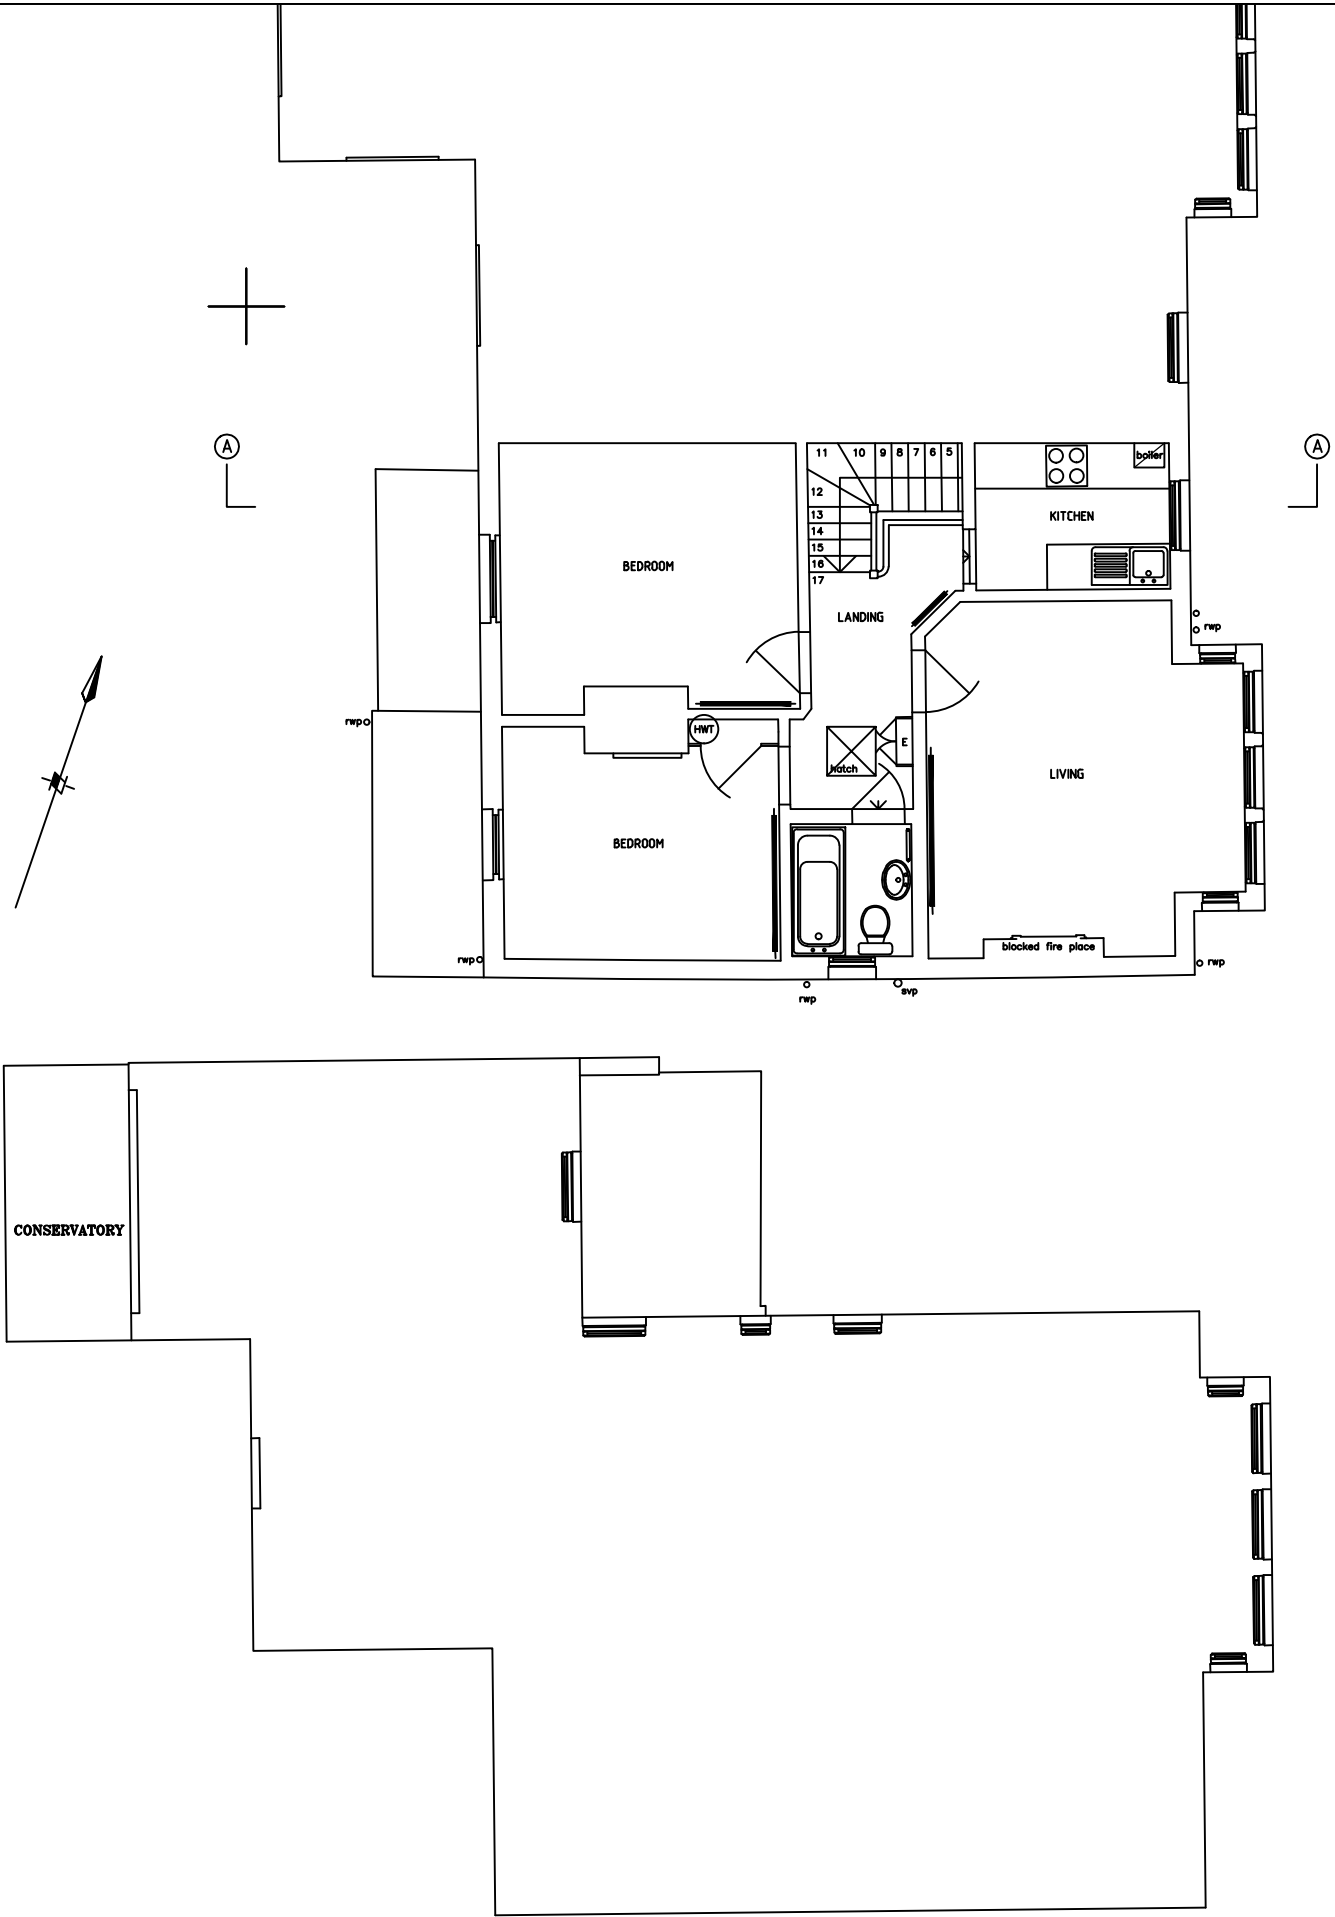

AMENDMENTS	
A	
B	
C	
D	
E	
F	
G	
H	
J	
K	
L	
M	
N	
P	
Q	

TGN ARCHITECTS LTD 
21 COLDFALL AVENUE
RUSSELL HILL
LONDON
B16 9HS
T - 020 3974 1083 E - Nick.Tinson@TGNArch.co.uk

CONTRACT:
3 CURZON ROAD, N10 3RB

DRAWING:
**EXISTING FIRST FLOOR
PLAN**

SCALE: **1:100atA3** DATE: **09-22**

DRAWN BY: **NRLT** CHECKED:

DRAWING NO.
2203 | S | 3