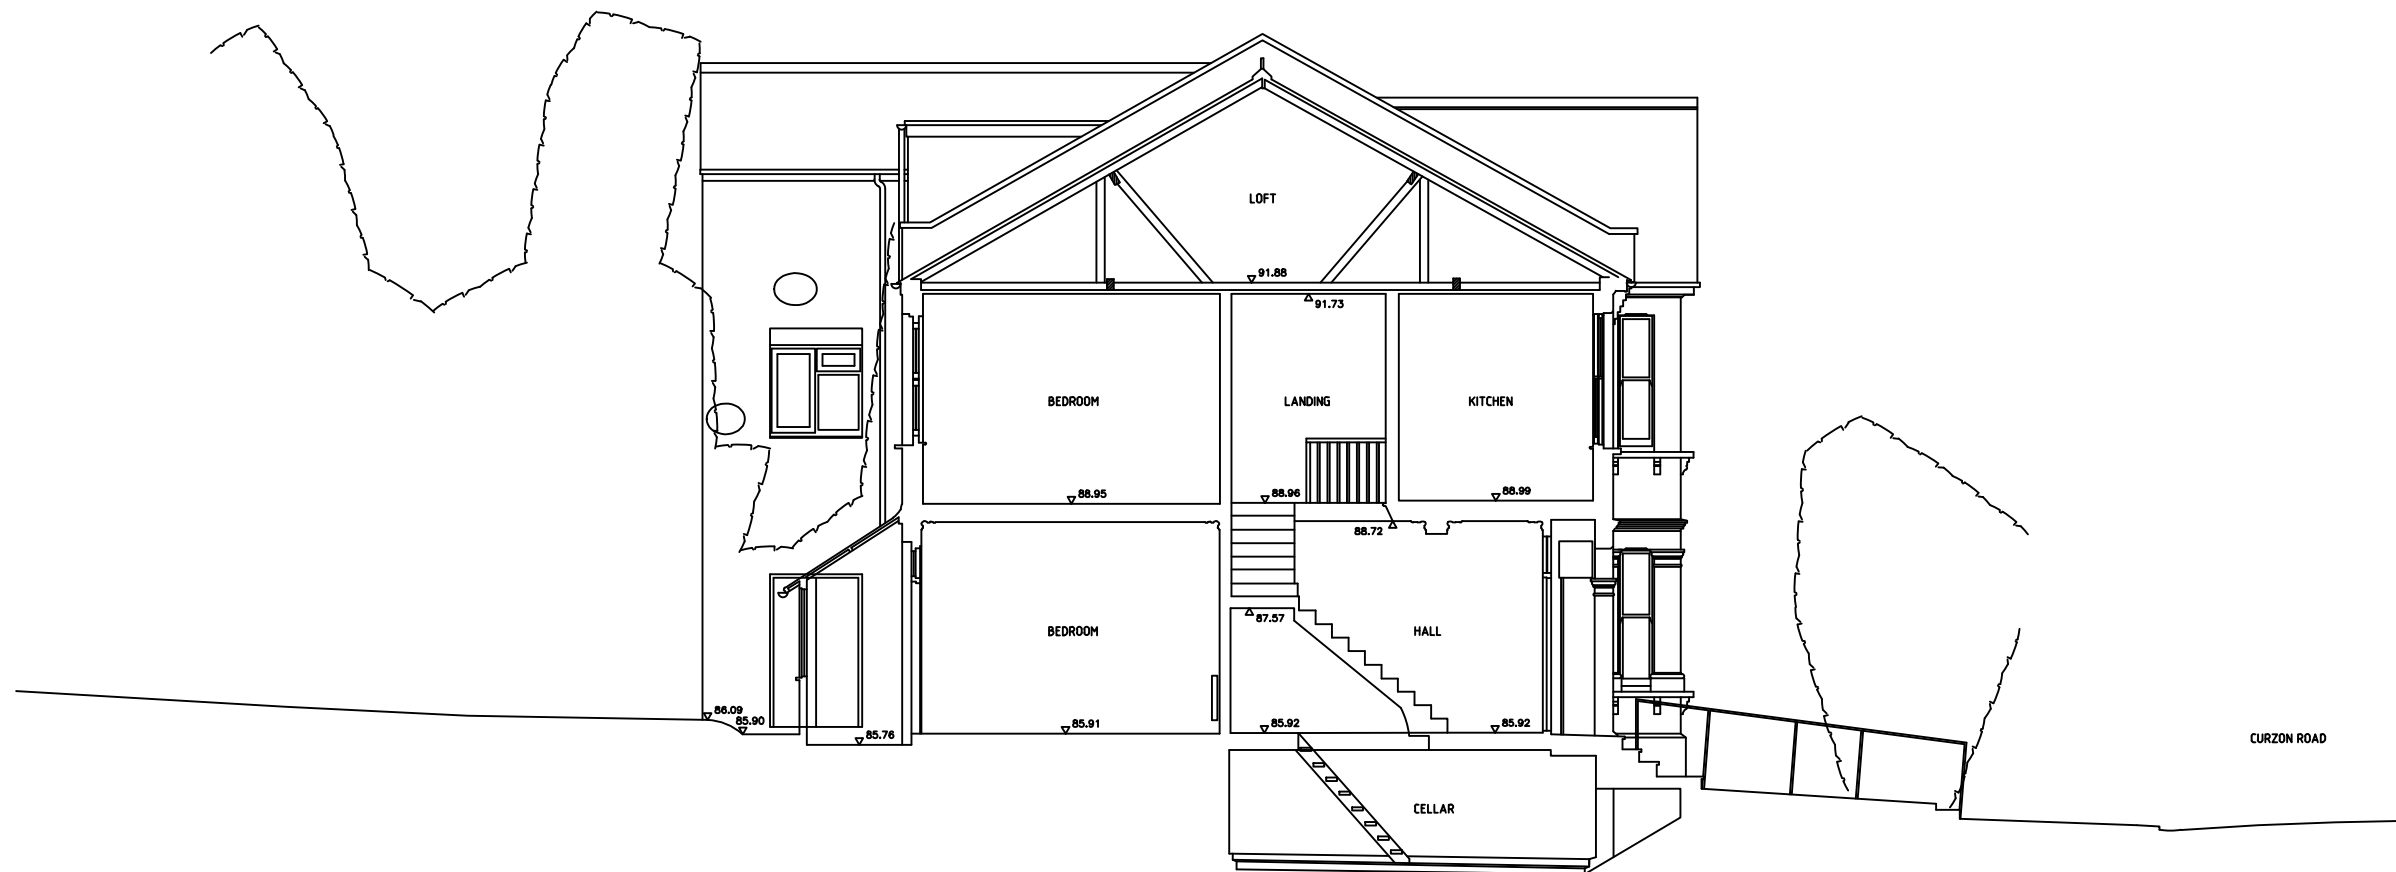


AMENDMENTS

A
B
C
D
E
F
G
H
J
K
L
M
N
P
Q

TGN ARCHITECTS LTD 
21 COLDFALL AVENUE
RUSSELL HILL
LONDON
W10 6HS
T - 020 3974 1083 E - Nick.Timeson@TGNArch.co.uk

CONTRACT:
3 CURZON ROAD, N10 3RB

DRAWING
EXISTING SECTION AA

SCALE: **1:100atA3** DATE: **09-22**

DRAWN BY: **NRLT** CHECKED:

DRAWING NO.
2203 | S | 9