



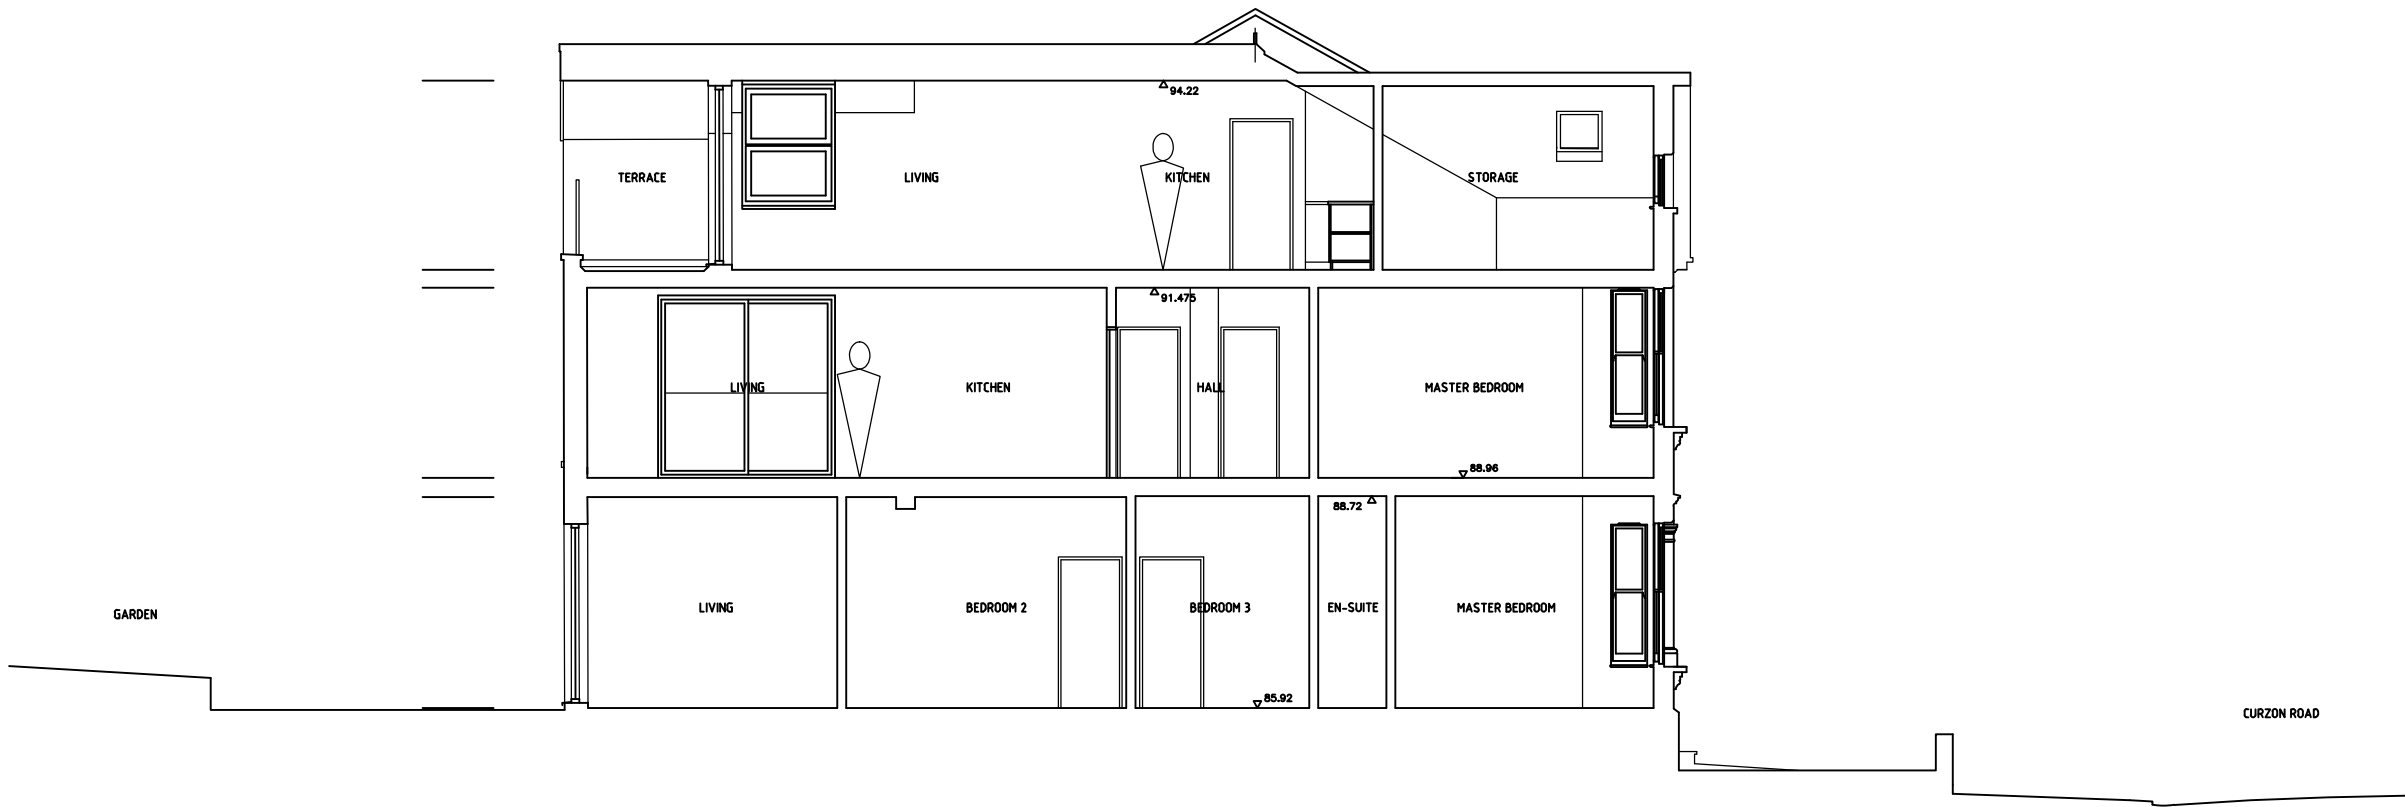

GARDEN

CURZON ROAD

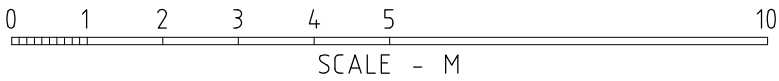

SCALE - M

AMENDMENTS

- A
- B
- C
- D
- E
- F
- G
- H
- J
- K
- L
- M
- N
- P
- Q

TGN ARCHITECTS LTD

21 COLDFALL AVENUE  
HUSHELL HILL  
LONDON  
N10 0NS  
T - 020 3974 1083 E - Nick.Tinson@TGNArch.co.uk

CONTRACT:  
3 CURZON ROAD, N10 3RB

DRAWING:  
PROPOSED SECTION BB

SCALE: 1:100atA3 DATE: 09-22

DRAWN BY: NRLT CHECKED:

DRAWING NO.  
2203 | P | 10