



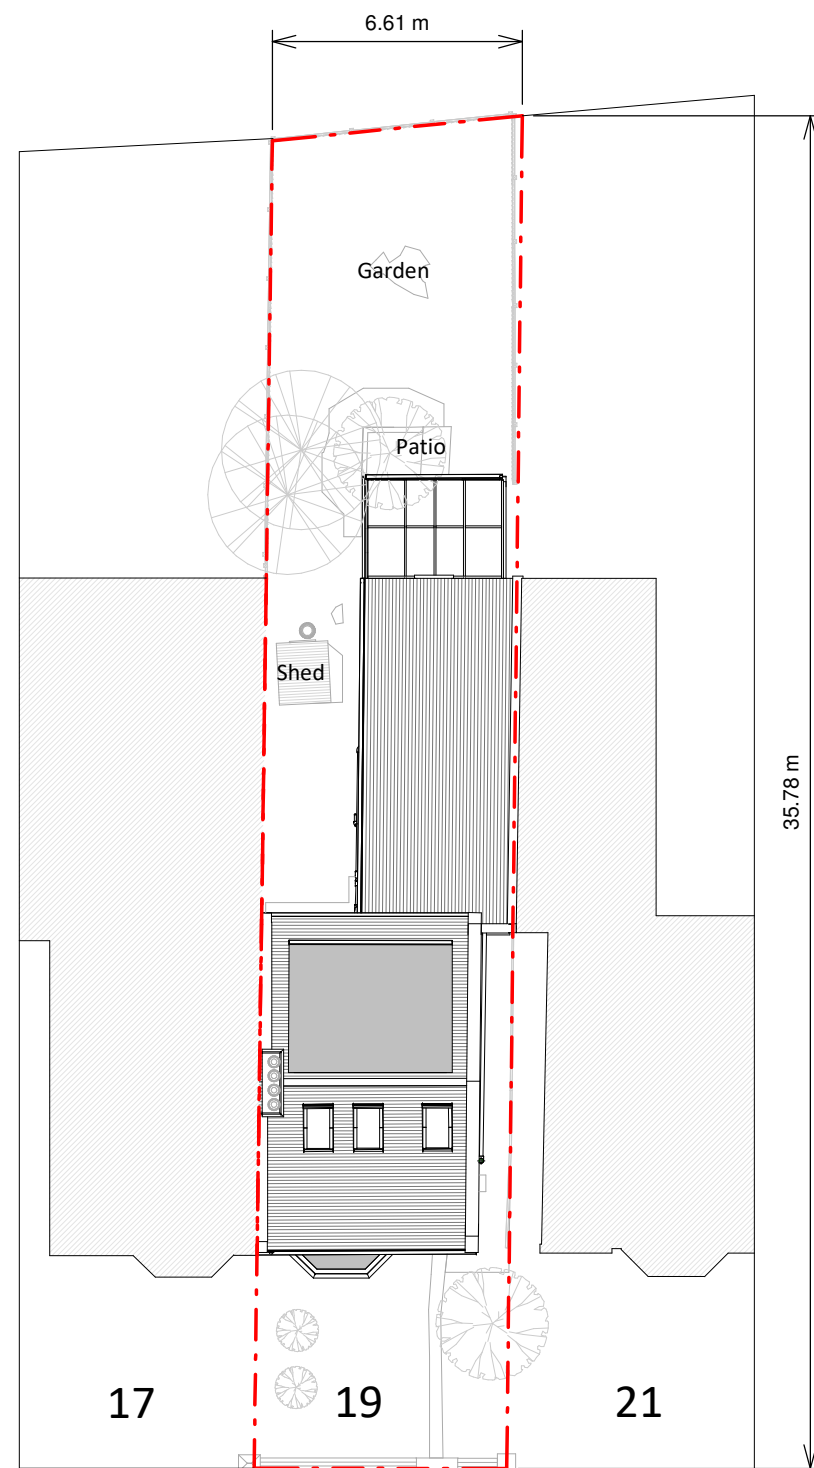

Existing Block Plan

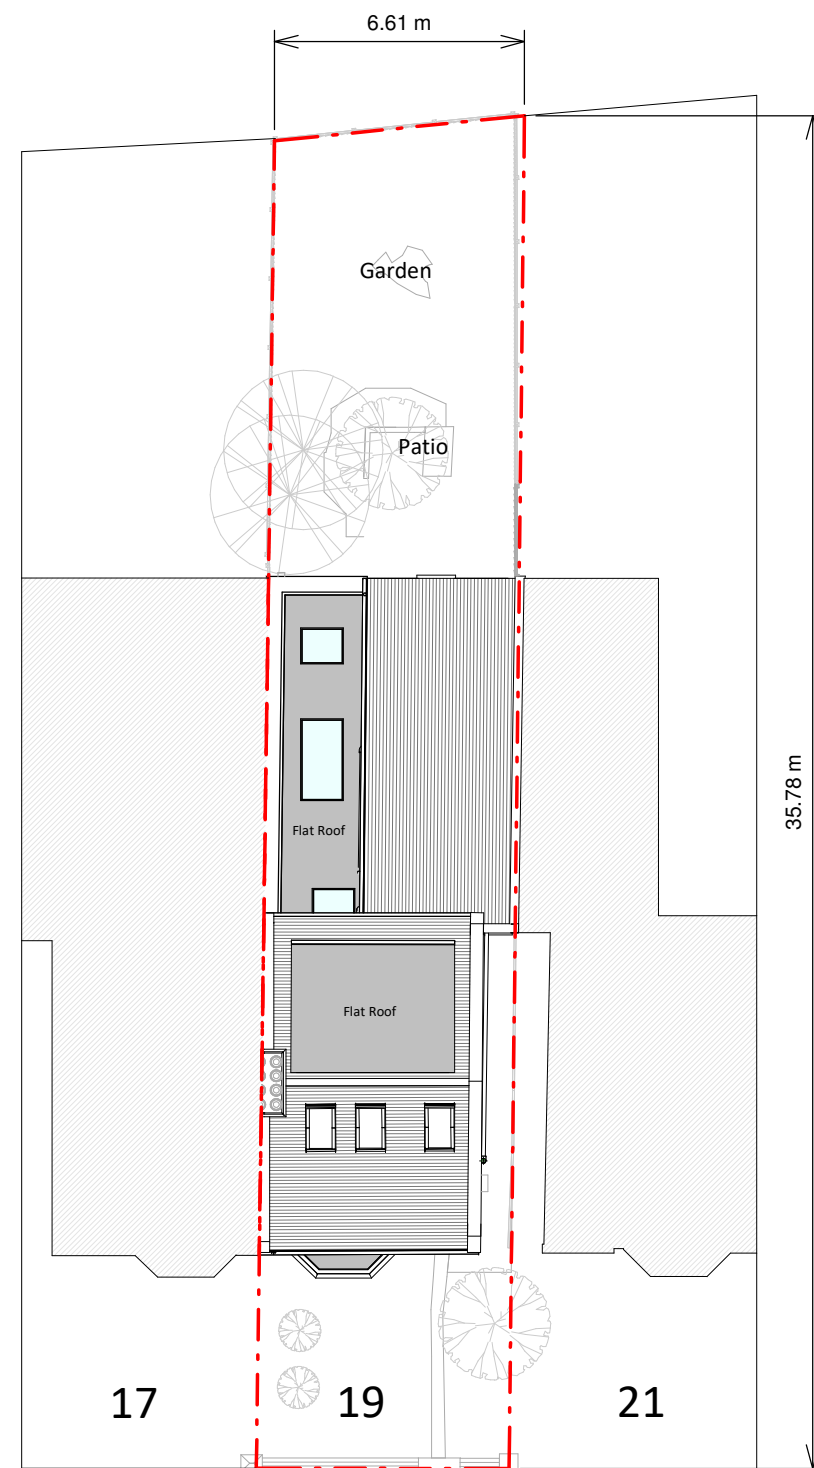

Proposed Block Plan



Copyright in the design and this drawing is the property of RESI. Reproduction in whole or in part is forbidden without written sanction of RESI. This drawing must be read in conjunction with all other relevant documentation and drawings.

RESI accepts no liability for any expense, loss or damage of whatsoever nature and however arising from any variation which has not been referred to them and their approval obtained.

Print out to actual scale. For planning purposes only. All dimensions to be cross checked on site prior to construction and ordering of products. Any discrepancies to be reported to RESI immediately.

NOTES

KEY

Neighbouring context Boundary line



Revision

Rev	Notes	Date
A	Planning Issue	25/11/2022



Job Title
Proposed ground floor side extension, internal alterations and all associated works at 19 Cromwell Avenue, London, N6 5HN

Drawing Status

Planning

Client
Oliver Stoneman

Drawing Title
Block Plans

Scale 1 : 200 @ A3	Drawn AR
Date Nov 2022	Checked JC
Drawing No. B166388/3000	REV A