


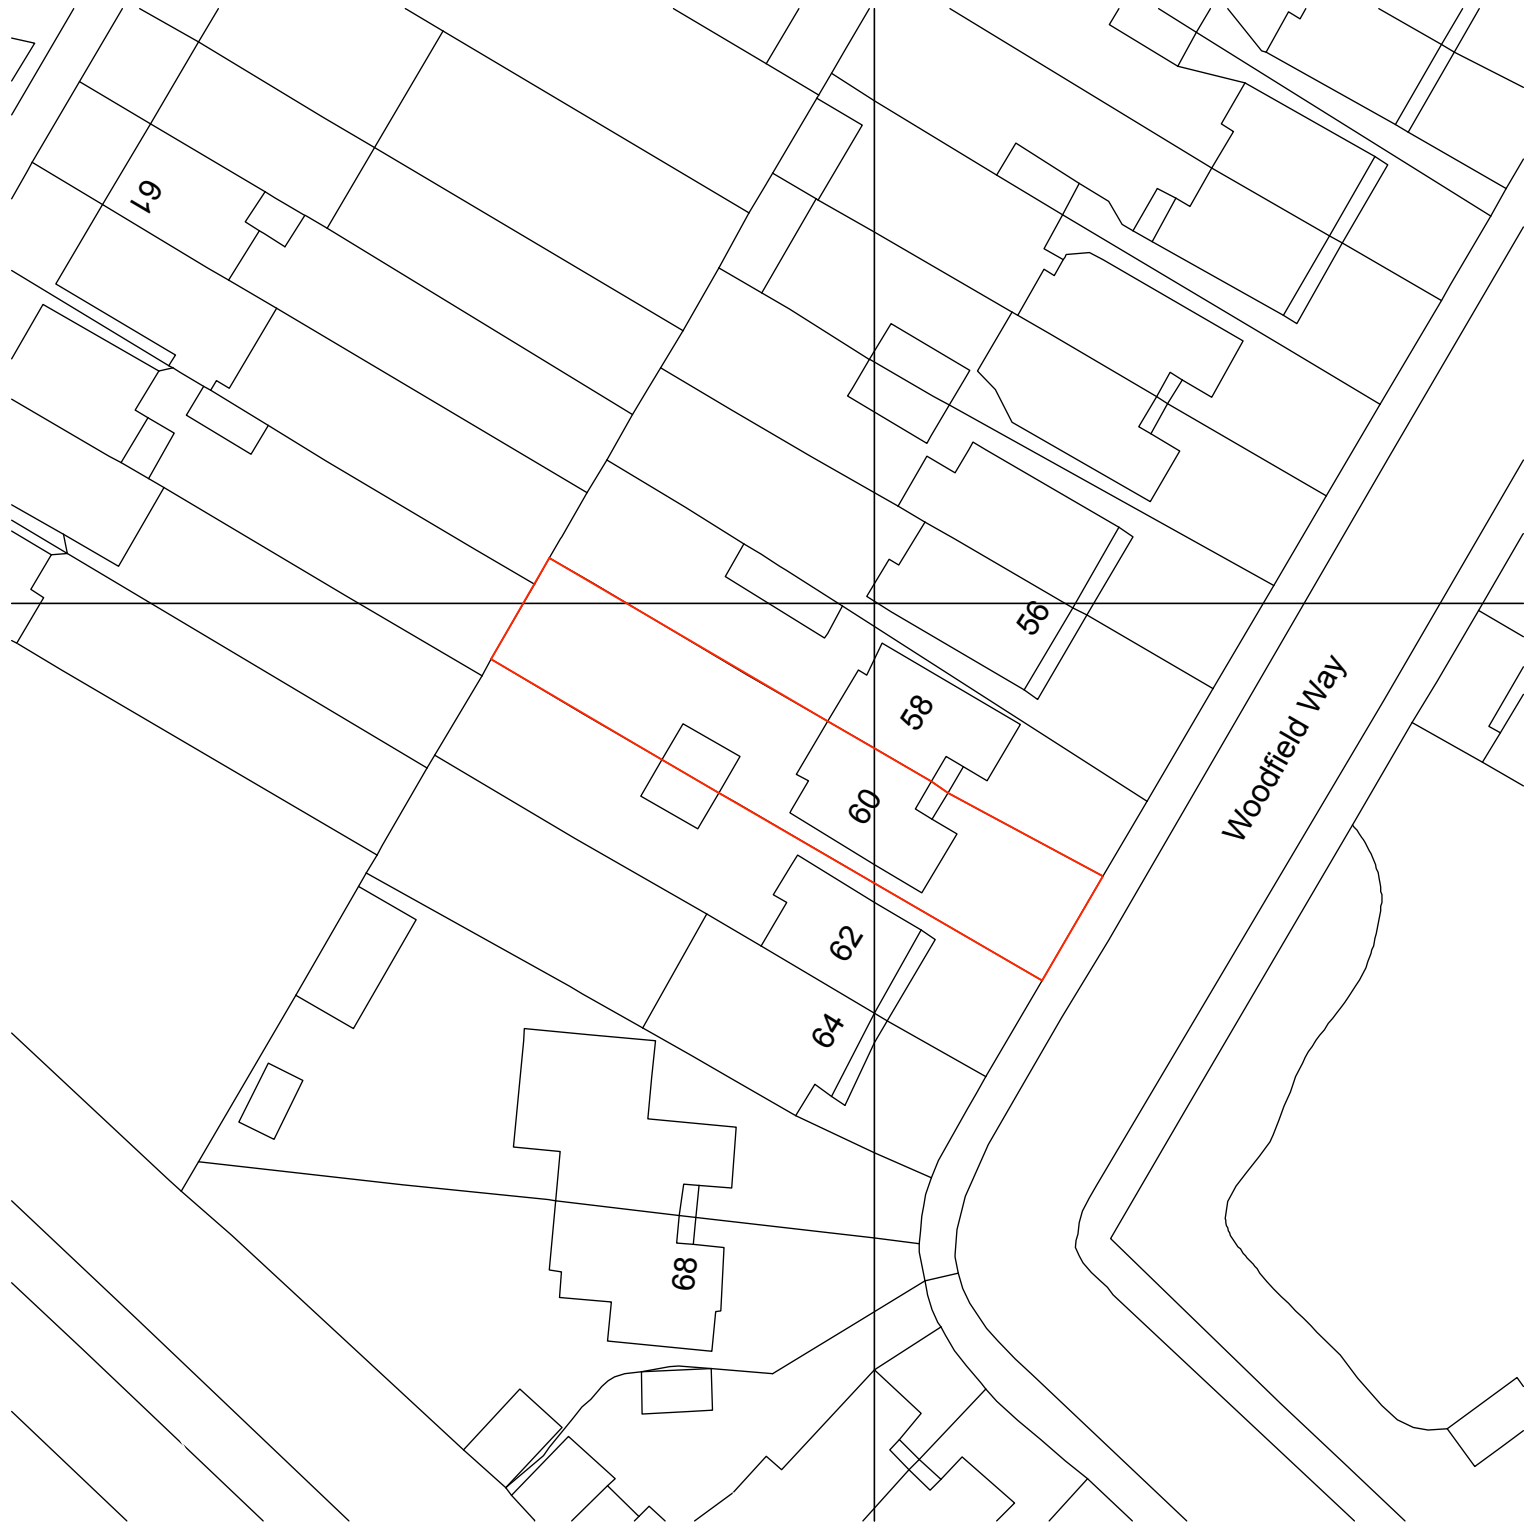

Revision	Date	Description

Project	60 Woodfield Way, London, N11 2NS	Scale	1:500@A3
		Date.	25/11/22
Title	Site Location Plan	Drawn By	BR
		Drawing No.	1081.000
		Do not scale from this drawing This drawing is copyright	