

enquiries@warehome.co.uk

Unit 24 - Riverside Bldg, Trinity Buoy Wharf,
London, E14 0JW

NOTES:

This drawing is not to be scaled from. It is to be read with all other contract documents. Any discrepancies are to be reported to the Architect. This drawing remains design intent only at construction status. All information is to be checked by the contractor for accuracy and fit. All drawings are subject to statutory approvals and site surveys.

All dimensions and levels are to be site surveyed and confirmed by the contractor prior to the commencement of any works. Please ensure all drawings are read together to ensure coordination of trades and specialists on site. Architectural drawings are to be read in conjunction with all engineering and manufacturing drawings. Door and window manufacturers are to produce shop drawings for comment prior to manufacturing. All details are intent only and to be finalised by the contractor. All drawings are subject to statutory approval.

COMMENTS:

PLEASE SEE ASSOCIATED "BUILDING CONTROL &
CONTRACTOR NOTES" SHEET PRIOR TO ANY
PURCHASING OR COMMENCEMENT ON SITE.
ALL WAREHOME DRAWINGS & DELIVERABLES ARE
COMPLETED WITH REASONABLE SKILL AND CARE

PROJECT:

W21002

DRAWING TITLE:

Site Plans

DRAWING STAG

V4 - Tender

DRAWING NO:

W21002-V4-XX-DR-A-SE-01

DRAWN BY FIRST DRW DATE

RM

FIRST DRW DATE
31/05/2022

REV NO

REV DATE




00

17/08/2022

SCALE (@ A3):

1:100

THE COPYRIGHT DESIGN AND PATENTS ACT - THIS DRAWING IS THE COPYRIGHT OF WAREHOME AND MUST NOT BE COPIED OR REPRODUCED, IN WHOLE OR PART, BY ANY METHOD WHATSOEVER, WITHOUT THE PRIOR WRITTEN APPROVAL OF WAREHOME.

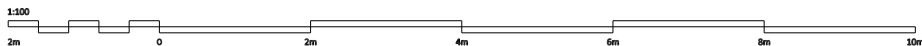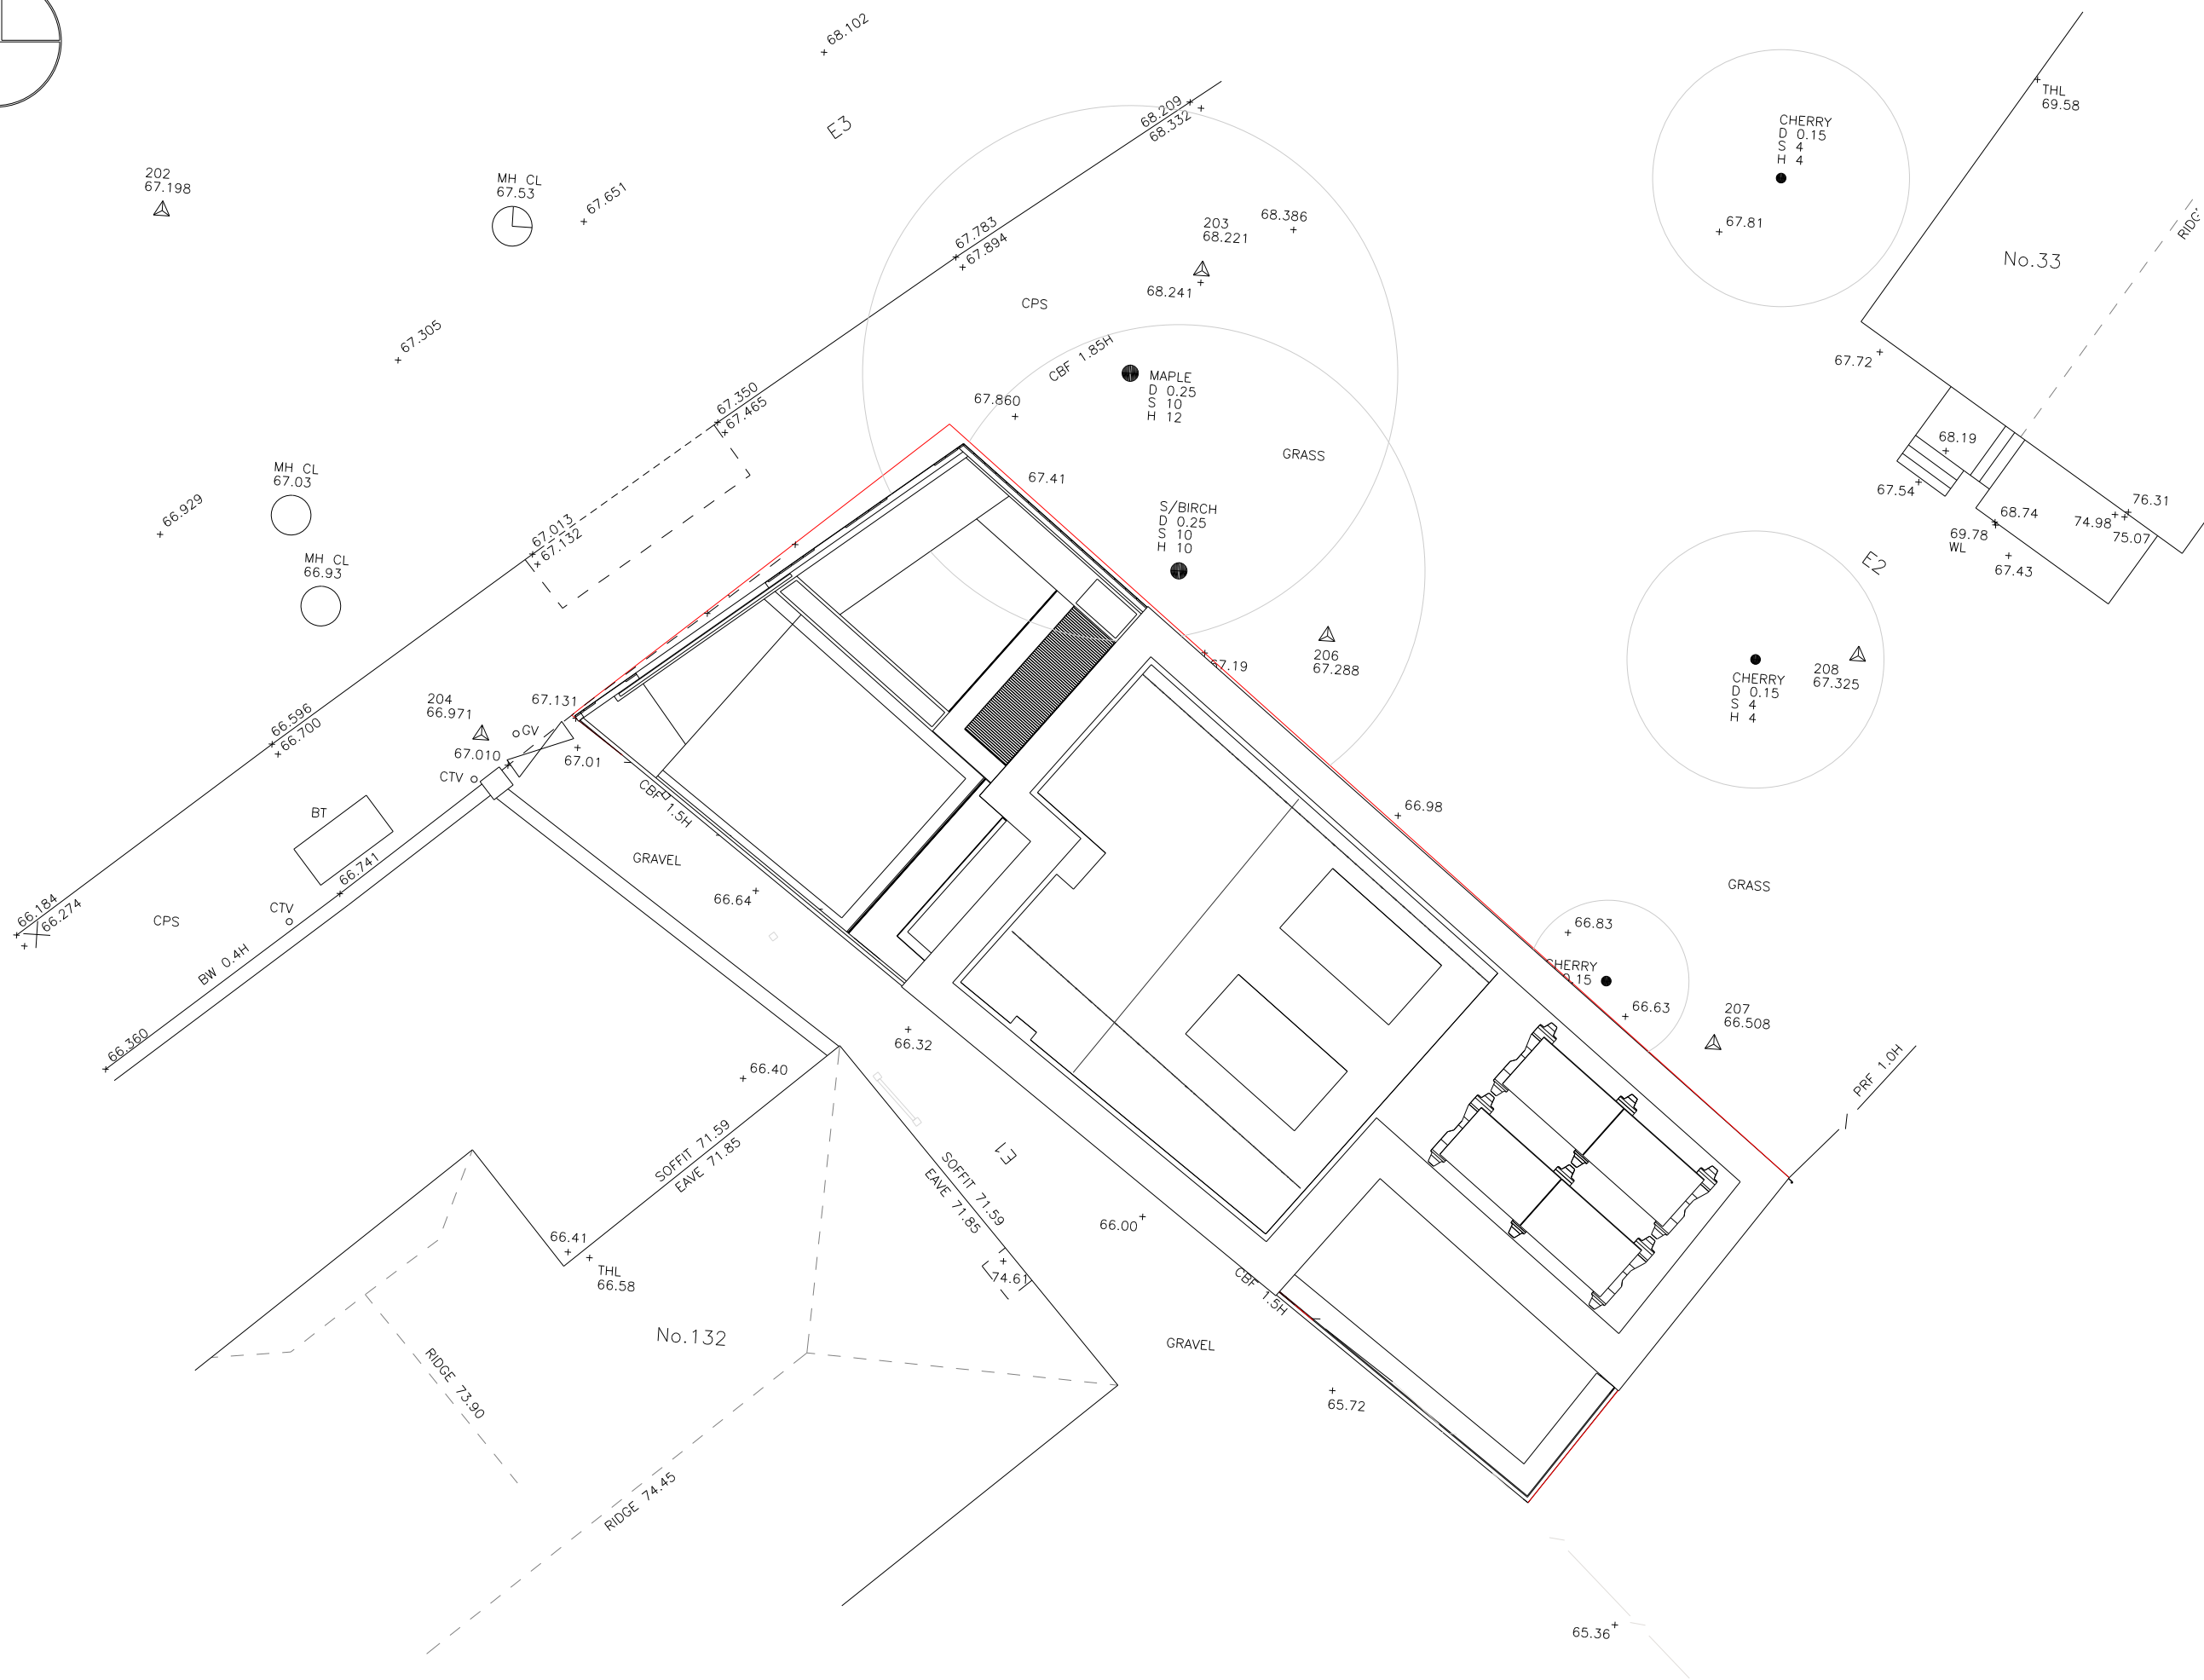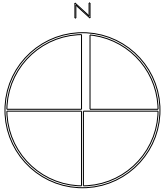

WAREHOME

enquiries@warehome.co.uk

Unit 24 - Riverside Bldg, Trinity Buoy Wharf,
London, E14 0JW

NOTES:

This drawing is not to be scaled from. It is to be read with all other contract documents. Any discrepancies are to be reported to the Architect. This drawing remains design intent only at construction status. All information is to be checked by the contractor for accuracy and fit. All drawings are subject to statutory approvals and site surveys.

All dimensions and levels are to be site surveyed and confirmed by the contractor prior to the commencement of any works. Please ensure all drawings are read together to ensure coordination of trades and specialists on site. Architectural drawings are to be read in conjunction with all engineering and manufacturing drawings. Door and window manufacturers are to produce shop drawings for comment prior to manufacturing. All details are intent only and to be finalised by the contractor. All drawings are subject to statutory approval.

COMMENTS:

PREVIOUSLY COMMISSIONED 2D SURVEY
FOR PLANNING SHOWN.

**WAREHOME COMMISSIONED 3D SURVEY
FOR TECHNICAL AND CONSTRUCTION.**

PLEASE SEE ASSOCIATED "BUILDING CONTROL &
CONTRACTOR NOTES" SHEET PRIOR TO ANY
PURCHASING OR COMMENCEMENT ON SITE.
ALL WAREHOME DRAWINGS & DELIVERABLES ARE
COMPLETED WITH REASONABLE SKILL AND CARE

PROJECT:

W21002

DRAWING TITLE:

Setting Out Plan

DRAWING STAGE

V4 - Tender

DRAWING NO:
W21002-V4-XX-DR-A-SE-02

DRAWN BY FIRST DRW DATE



RM 31/05/2022

REV NO REV DATE

00 17/08/2022

SCALE (@ A3): 1:100

THE COPYRIGHT DESIGN AND PATENTS ACT - THIS DRAWING IS THE COPYRIGHT OF WAREHOME AND MUST NOT BE COPIED OR REPRODUCED, IN WHOLE OR PART, BY ANY METHOD WHATSOEVER, WITHOUT THE PRIOR WRITTEN APPROVAL OF WAREHOME.

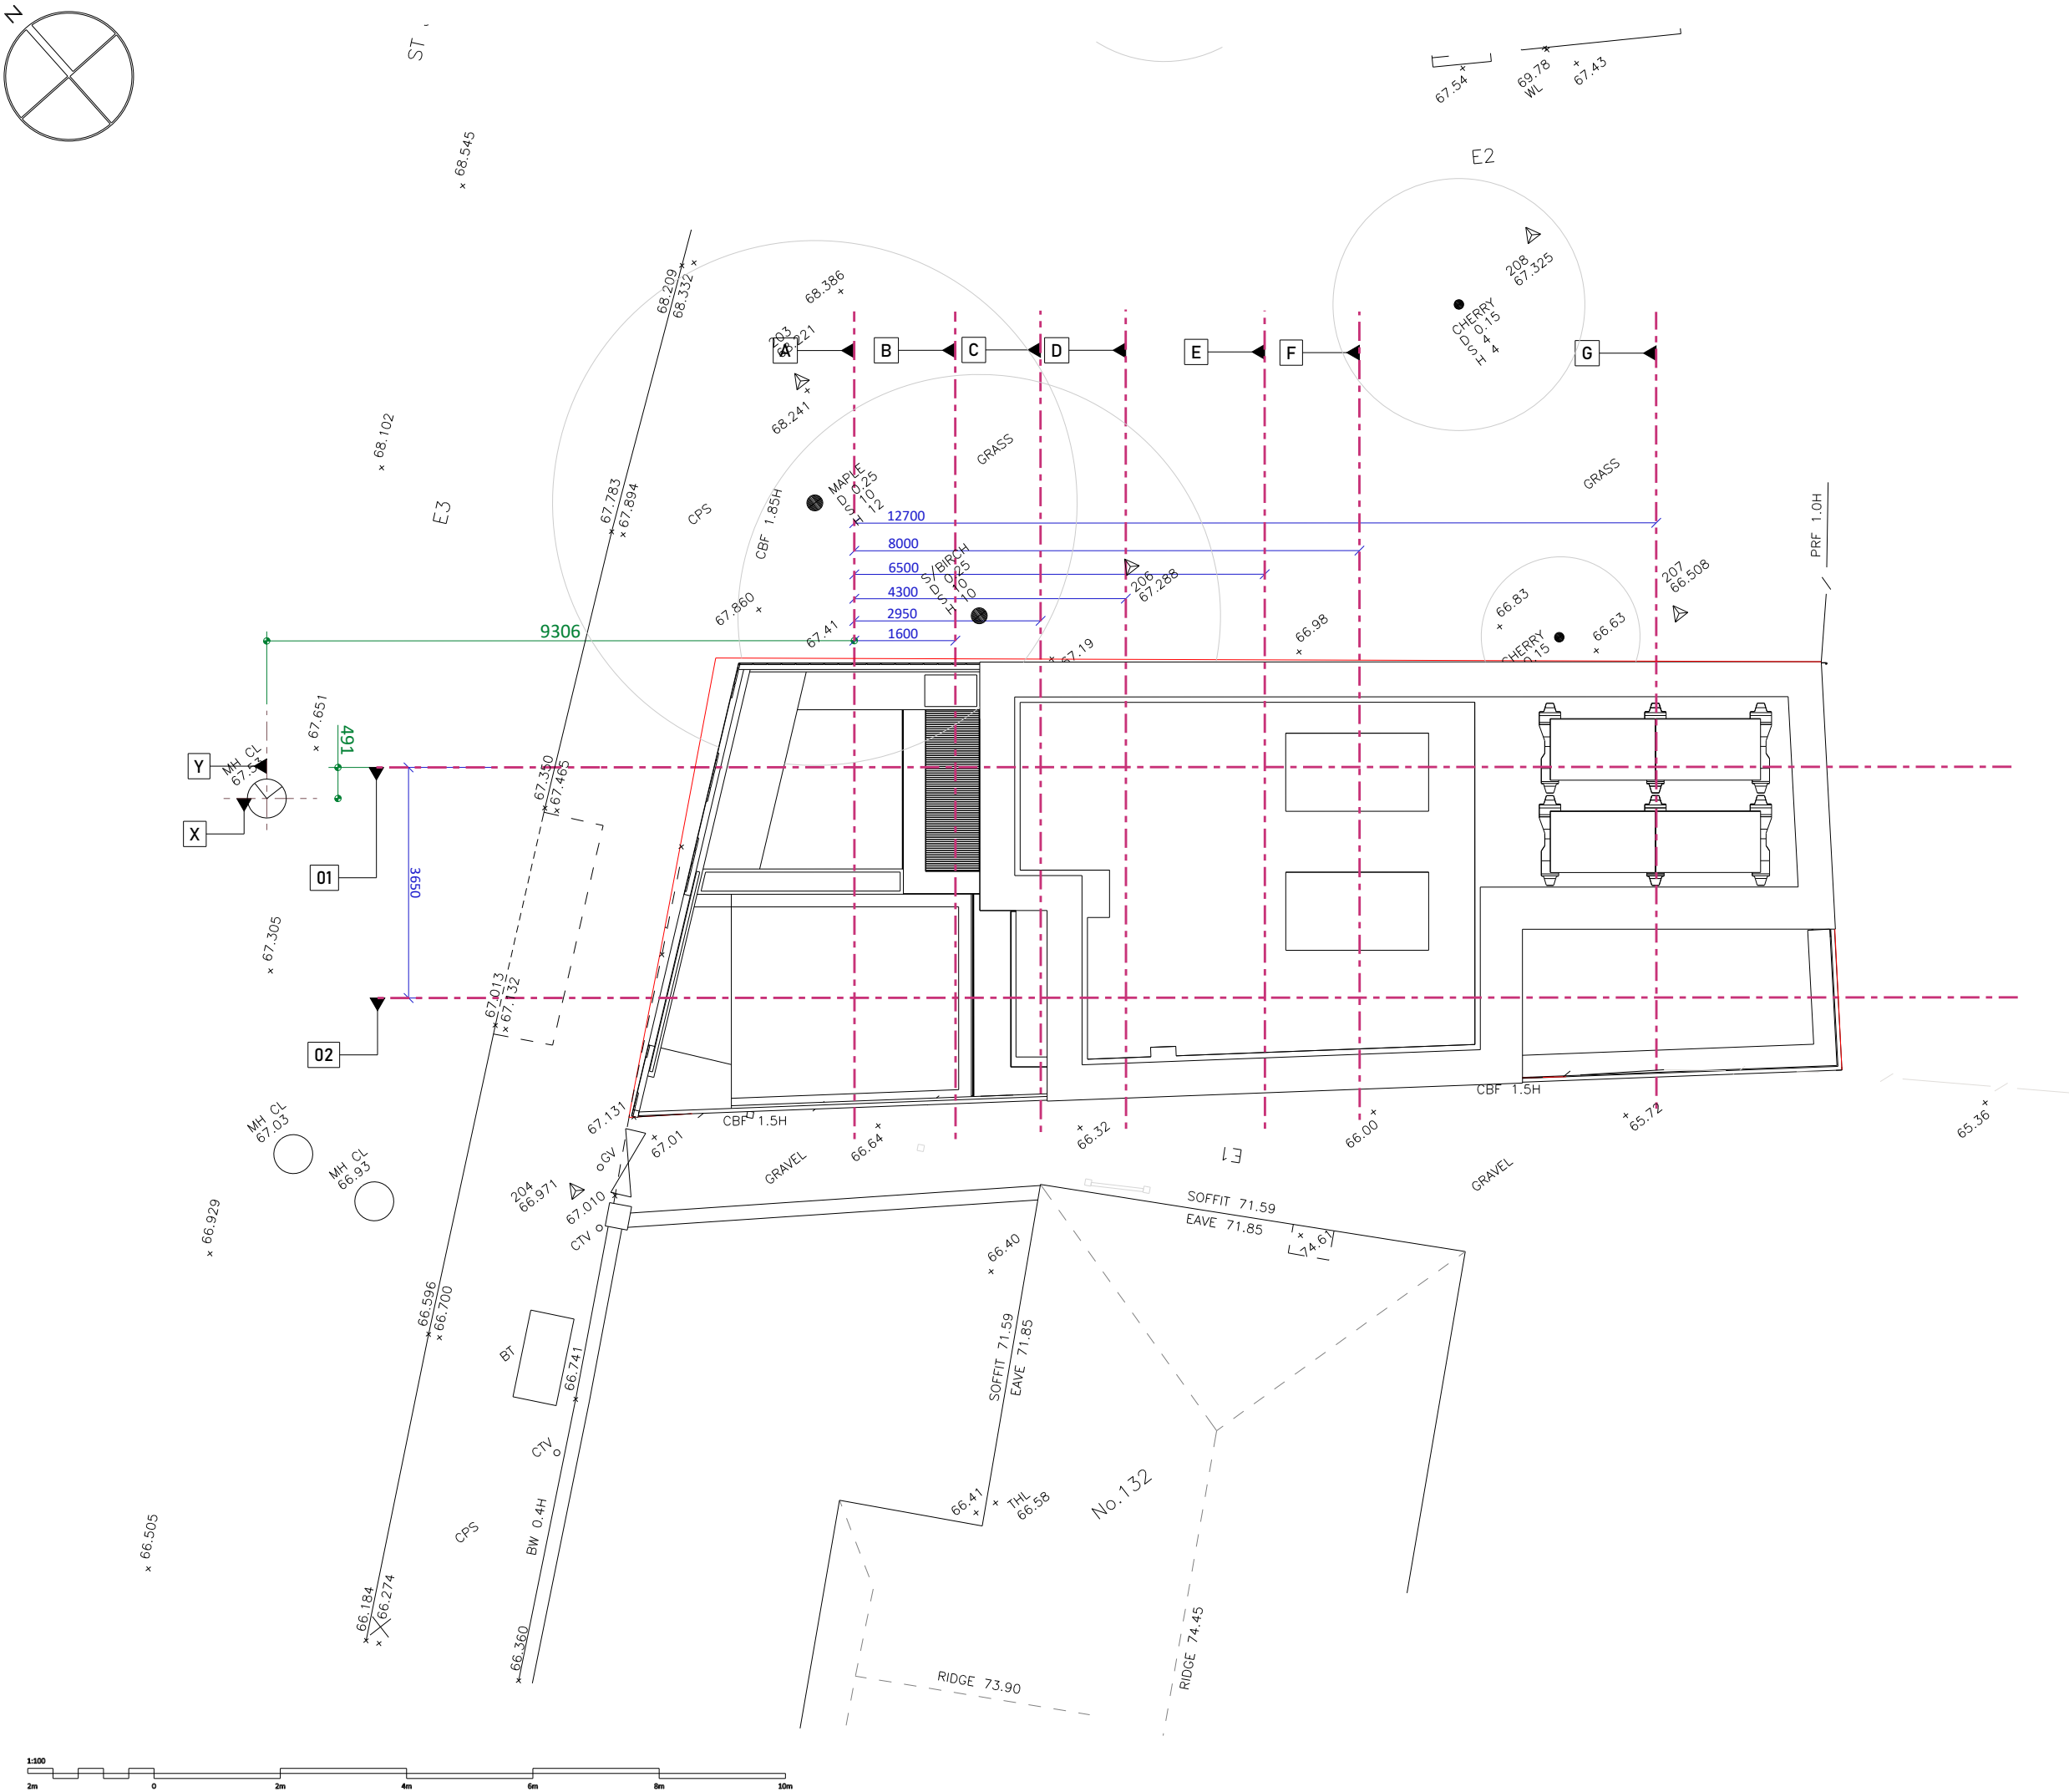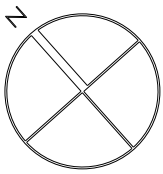

WAREHOME

enquiries@warehome.co.uk

Unit 24 - Riverside Bldg, Trinity Buoy Wharf,
London, E14 0JW

NOTES:

This drawing is not to be scaled from. It is to be read with all other contract documents. Any discrepancies are to be reported to the Architect. This drawing remains design intent only at construction status. All information is to be checked by the contractor for accuracy and fit. All drawings are subject to statutory approvals and site surveys.

All dimensions and levels are to be site surveyed and confirmed by the contractor prior to the commencement of any works. Please ensure all drawings are read together to ensure coordination of trades and specialists on site. Architectural drawings are to be read in conjunction with all engineering and manufacturing drawings. Door and window manufacturers are to produce shop drawings for comment prior to manufacturing. All details are intent only and to be finalised by the contractor. All drawings are subject to statutory approval.

COMMENTS:

**PREVIOUSLY COMMISSIONED 2D SURVEY
FOR PLANNING SHOWN.**

**WAREHOME COMMISSIONED 3D SURVEY
FOR TECHNICAL AND CONSTRUCTION.**

PLEASE SEE ASSOCIATED "BUILDING CONTROL & CONTRACTOR NOTES" SHEET PRIOR TO ANY PURCHASING OR COMMENCEMENT ON SITE. ALL WAREHOUSE DRAWINGS & DELIVERABLES ARE COMPLETED WITH REASONABLE SKILL AND CARE.

PROJECT:

W21002

DRAWING TITLE:

GRID PLAN

DRAWING STAGE:

V4 - Tender

DRAWING NO:

W21002-V4-XX-DR-A-SE-03

DRAWN BY FIRST DRW DATE

RM 31/05/2022



REV NO REV DATE

00 17/08/2022


SCALE (@ A3): 1:100

THE COPYRIGHT DESIGN AND PATENTS ACT - THIS DRAWING IS THE COPYRIGHT OF WAREHOME AND MUST NOT BE COPIED OR REPRODUCED, IN WHOLE OR PART, BY ANY METHOD WHATSOEVER, WITHOUT THE PRIOR WRITTEN APPROVAL OF WAREHOME.

WHERE ADDITIONAL SPECIALISTS CONTRACTOR OR MANUFACTURER'S REPRESENTATIVES ARE USED PRIOR APPROVAL IS REQUIRED FROM WAREHOME BEFORE PURCHASE AND INSTALL. CONNECTION DETAILS & STRUCTURAL ELEMENTS ARE ALSO TO BE PRESENTED FOR REVIEW BY WAREHOME & THE APPOINTED ENGINEER. PLEASE NOTE THAT ALL DRAWINGS ARE CREATED FROM A 3D MODEL. GRAPHIC REPRESENTATION AND TOLERANCES CAN SOMETIMES SHOW COLLISIONS. IF YOU FIND ANY AND IT CAUSES ANY AMBIGUITY AS TO THE DESIGN INTENT CONTACT WAREHOME IMMEDIATELY PRIOR TO ANY ASSOCIATED WORKS TAKING PLACE.

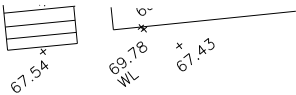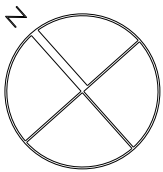

E2

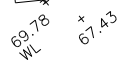

WAREHOME

enquiries@warehome.co.uk

Unit 24 - Riverside Bldg, Trinity Buoy Wharf,
London, E14 0JW

NOTES:

This drawing is not to be scaled from. It is to be read with all other contract documents. Any discrepancies are to be reported to the Architect. This drawing remains design intent only at construction status. All information is to be checked by the contractor for accuracy and fit. All drawings are subject to statutory approvals and site surveys.

All dimensions and levels are to be site surveyed and confirmed by the contractor prior to the commencement of any works. Please ensure all drawings are read together to ensure coordination of trades and specialists on site. Architectural drawings are to be read in conjunction with all engineering and manufacturing drawings. Door and window manufacturers are to produce shop drawings for comment prior to manufacturing. All details are intent only and to be finalised by the contractor. All drawings are subject to statutory approval.

COMMENTS:

**PREVIOUSLY COMMISSIONED 2D SURVEY
FOR PLANNING SHOWN.**

**WAREHOME COMMISSIONED 3D SURVEY
FOR TECHNICAL AND CONSTRUCTION.**

PLEASE SEE ASSOCIATED "BUILDING CONTROL & CONTRACTOR NOTES" SHEET PRIOR TO ANY PURCHASING OR COMMENCEMENT ON SITE. ALL WAREHOME DRAWINGS & DELIVERABLES ARE COMPLETED WITH REASONABLE SKILL AND CARE.

PROJECT:

W21002

DRAWING TITLE:

BASEMENT GRID PLAN

DRAWING STAGE:

V4 - Tender

DRAWING NO:

W21002-V4-XX-DR-A-SE-04

DRAWN BY

FIRST DRW DATE

RM

31/05/2022

REV NO


REV DATE

00

17/08/2022



SCALE (@ A3):

1:100

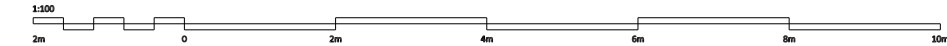

WHERE ADDITIONAL SPECIALISTS CONTRACTOR OR MANUFACTURER DESIGN ELEMENTS ARE USED PRIOR APPROVAL IS REQUIRED FROM WAREHOME BEFORE PURCHASE AND INSTALL. CONNECTION DETAILS & STRUCTURAL ELEMENTS ARE ALSO TO BE PRESENTED FOR REVIEW BY WAREHOME & THE APPOINTED ENGINEER. PLEASE NOTE THAT ALL DRAWINGS ARE CREATED FROM A 3D MODEL. GRAPHIC REPRESENTATION AND TOLERANCES CAN SOMETIMES SHOW COLLISIONS. IF YOU FIND ANY AND IT CAUSES ANY AMBIGUITY AS TO THE DESIGN INTENT CONTACT WAREHOME IMMEDIATELY PRIOR TO ANY ASSOCIATED WORKS TAKING PLACE.

THE COPYRIGHT DESIGN AND PATENTS ACT - THIS DRAWING IS THE COPYRIGHT OF WAREHOME AND MUST NOT BE COPIED OR REPRODUCED, IN WHOLE OR PART, BY ANY METHOD WHATSOEVER, WITHOUT THE PRIOR WRITTEN APPROVAL OF WAREHOME.

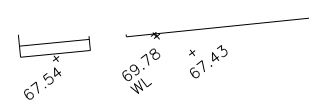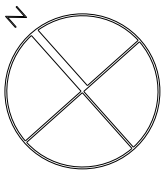

WAREHOME

enquiries@warehome.co.uk

Unit 24 - Riverside Bldg, Trinity Buoy Wharf,
London, E14 0JW

NOTES:

This drawing is not to be scaled from. It is to be read with all other contract documents. Any discrepancies are to be reported to the Architect. This drawing remains design intent only at construction status. All information is to be checked by the contractor for accuracy and fit. All drawings are subject to statutory approvals and site surveys.

All dimensions and levels are to be site surveyed and confirmed by the contractor prior to the commencement of any works. Please ensure all drawings are read together to ensure coordination of trades and specialists on site. Architectural drawings are to be read in conjunction with all engineering and manufacturing drawings. Door and window manufacturers are to produce shop drawings for comment prior to manufacturing. All details are intent only and to be finalised by the contractor. All drawings are subject to statutory approval.

COMMENTS:

**PREVIOUSLY COMMISSIONED 2D SURVEY
FOR PLANNING SHOWN.**

**WAREHOME COMMISSIONED 3D SURVEY
FOR TECHNICAL AND CONSTRUCTION.**

PLEASE SEE ASSOCIATED "BUILDING CONTROL & CONTRACTOR NOTES" SHEET PRIOR TO ANY PURCHASING OR COMMENCEMENT ON SITE. ALL WAREHOME DRAWINGS & DELIVERABLES ARE COMPLETED WITH REASONABLE SKILL AND CARE.

PROJECT:

W21002

DRAWING TITLE:

GROUND FLOOR GRID PLAN

DRAWING STAGE:

V4 - Tender

DRAWING NO:

W21002-V4-XX-DR-A-SE-05


DRAWN BY FIRST DRW DATE

RM 31/05/2022

REV NO	REV DATE
--------	----------

00 17/08/2022

SCALE (@ A3): 1:100

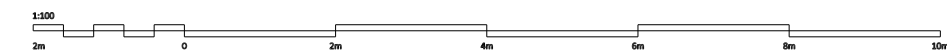

THE COPYRIGHT DESIGN AND PATENTS ACT - THIS DRAWING IS THE COPYRIGHT OF WAREHOME AND MUST NOT BE COPIED OR REPRODUCED, IN WHOLE OR PART, BY ANY METHOD WHATSOEVER, WITHOUT THE PRIOR WRITTEN APPROVAL OF WAREHOME.