




Scale 1:100


BOUNDRY LINE

EXISTING PROPERTY LINE

NEIGHBOURING PROPERTY LINE

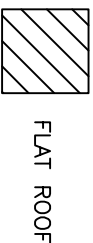


FLAT ROOF

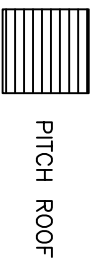


PITCH ROOF



OBSCURE GLAZING

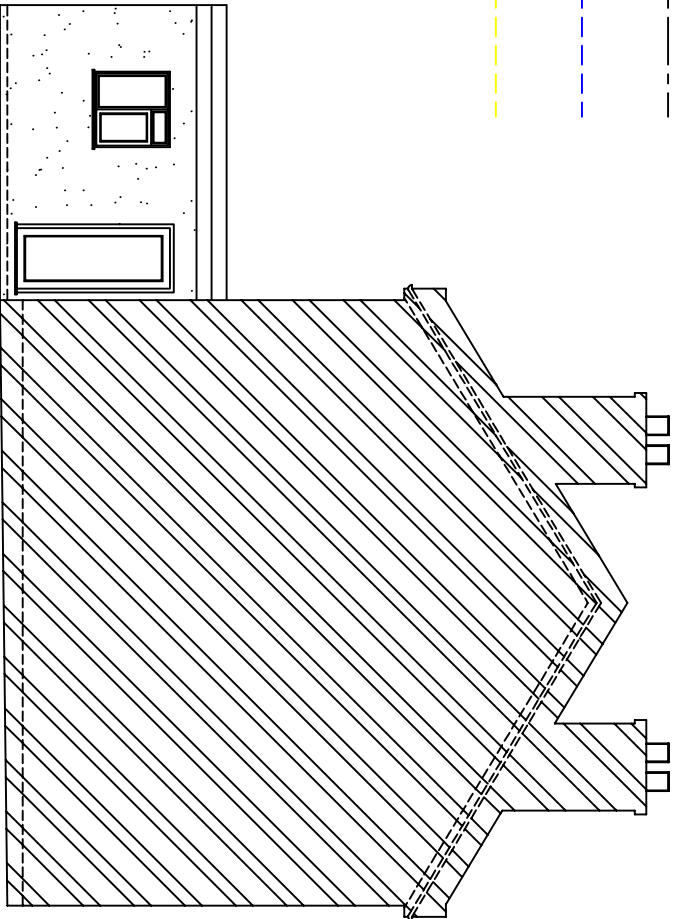


EXISTING SIDE ELEVATION – A

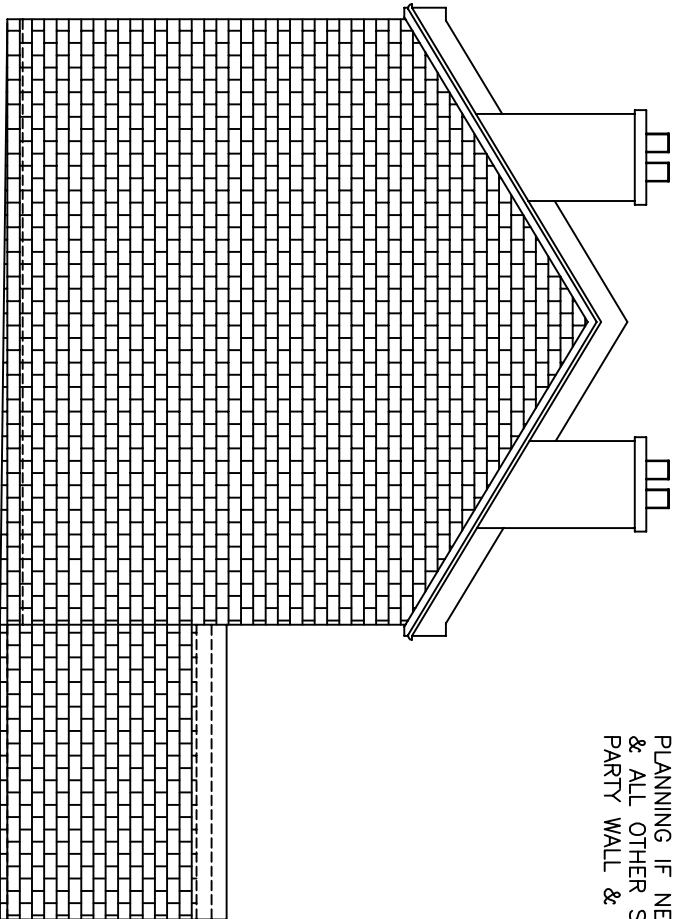


EXISTING SIDE ELEVATION – B

* NEW MATERIALS TO MATCH
EXISTING MATERIALS.

* NEW VELUX WINDOWS TO PROTRUDE NO MORE
THAN 0.15 M FROM ORIGINAL ROOF SLOPE.

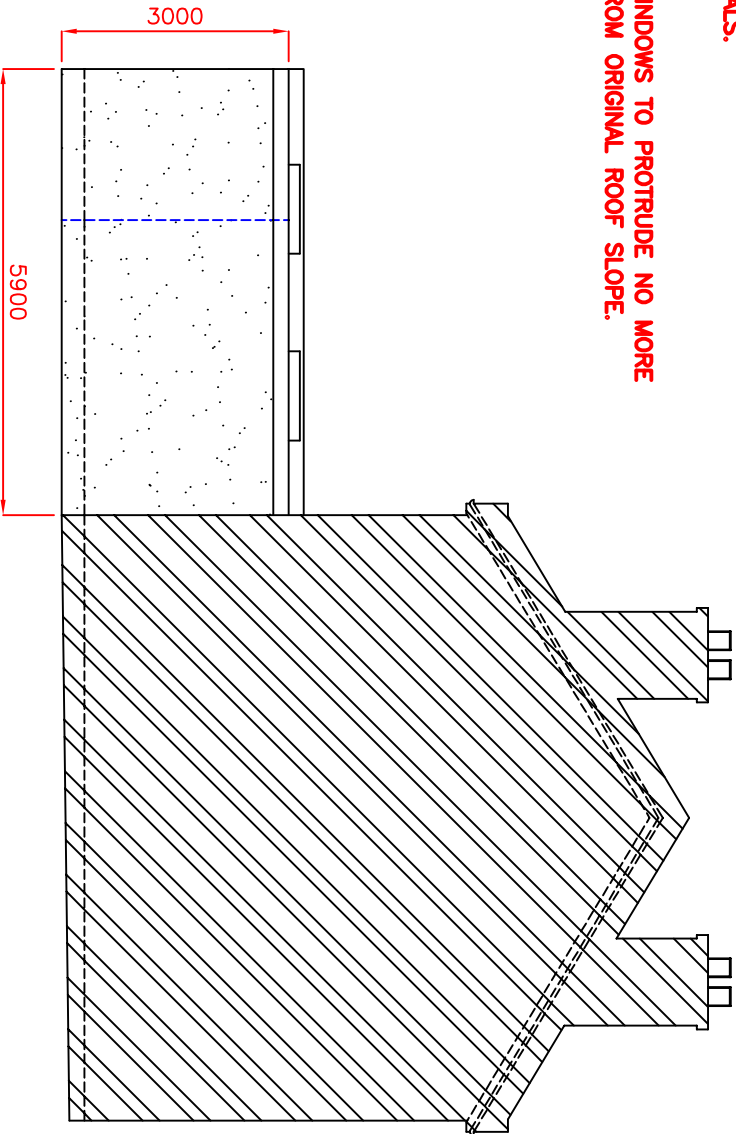

PROPOSED SIDE ELEVATION – A

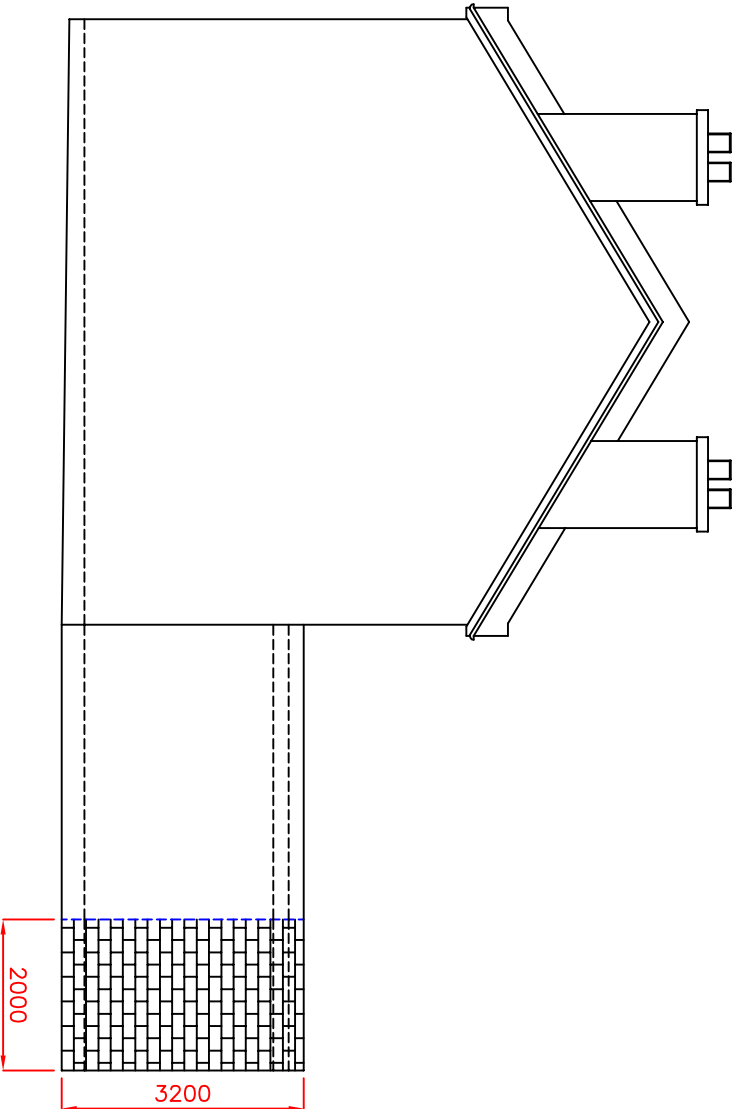

PROPOSED SIDE ELEVATION – B

NECESSARY APPROVAL

LOCAL AUTHORITY APPROVAL MUST BE OBTAINED
BEFORE COMMENCEMENT OF WORKS INCLUDING
PLANNING IF NECESSARY, BUILDING REGULATIONS
& ALL OTHER STATUTORY AGREEMENTS I.E.
PARTY WALL & BUILD OVER AGREEMENTS.

Site 2 WILLOUGHBY GROVE, LONDON, N17 0RS.	Project PROPOSED GROUND FLOOR EXTENSION. (PLANNING PERMISSION).	Drg Title EXISTING & PROPOSED ELEVATIONS	Designed HTPBRC	Drawn HTPBRC
			Scales 1:100	Rev
			Drg No. N17RSPP4	Date NOV 2022