


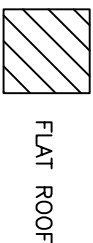





Scale 1:100

BOUNDARY LINE

EXISTING PROPERTY LINE



VIEW-A

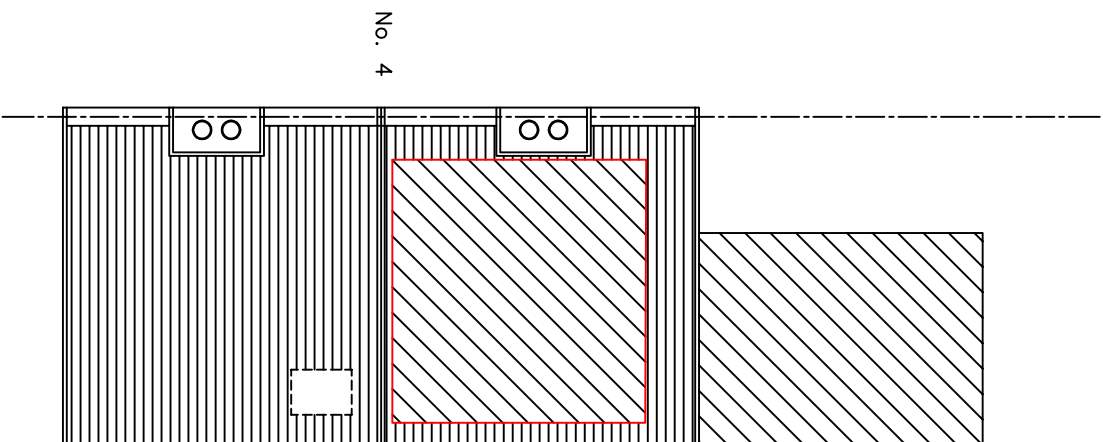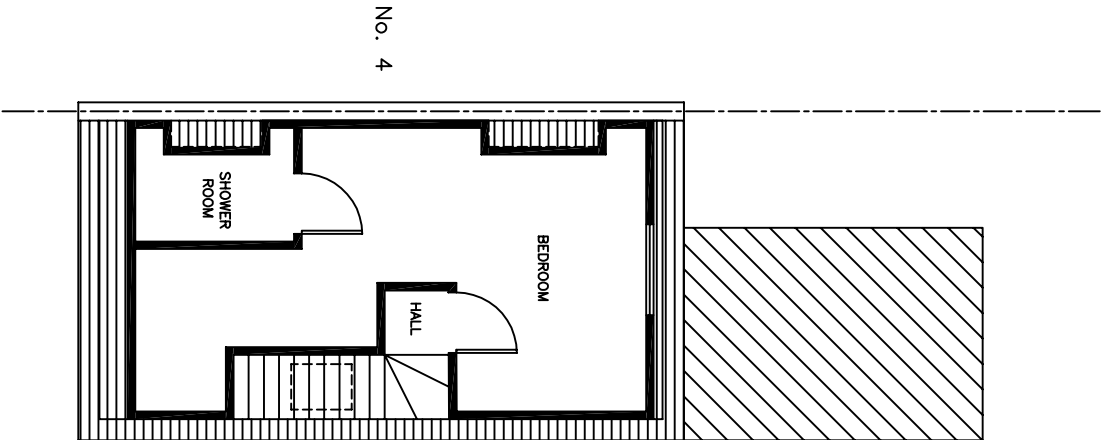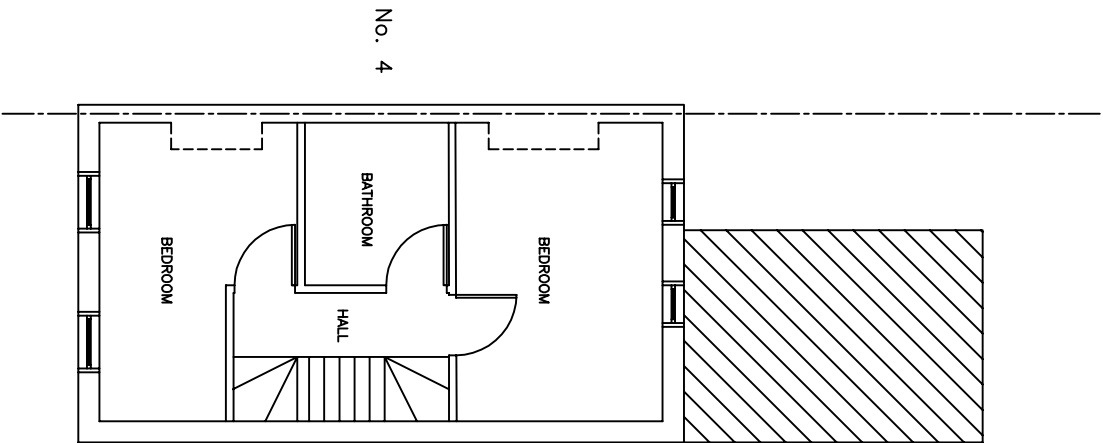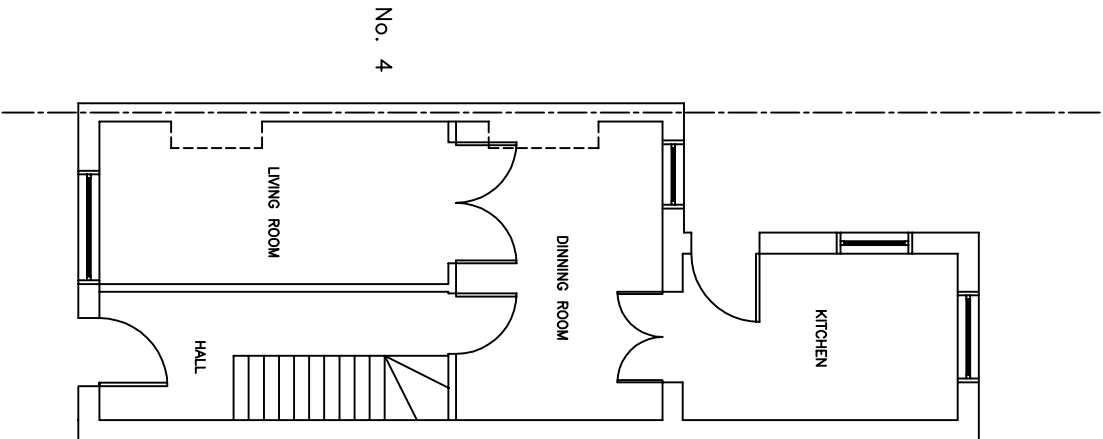

VIEW-B

\* DORMER WALL NOT TO SITE ON PARAPET WALL.

PROPOSED DORMER OUTLINE

NECESSARY APPROVAL  
LOCAL AUTHORITY APPROVAL MUST BE OBTAINED BEFORE COMMENCEMENT OF WORKS INCLUDING PLANNING IF NECESSARY, BUILDING REGULATIONS & ALL OTHER STATUTORY AGREEMENTS I.E. PARTY WALL & BUILD OVER AGREEMENTS.

|                                                           |                                                                         |                                                     |                           |                        |
|-----------------------------------------------------------|-------------------------------------------------------------------------|-----------------------------------------------------|---------------------------|------------------------|
| <b>Site</b><br>2 WILLOUGHBY GROVE,<br>LONDON,<br>N17 ORS. | <b>Project</b><br>PROPOSED LOFT CONVERSION.<br>(PERMITTED DEVELOPMENT). | <b>Drg Title</b><br>PROPOSED FLOOR & ROOF<br>PLANS. | <b>Designed</b><br>HTPBRC | <b>Drawn</b><br>HTPBRC |
|                                                           |                                                                         |                                                     | <b>Scales</b><br>1:100    | <b>Rev</b>             |
|                                                           |                                                                         |                                                     | <b>Drg No.</b> N17RSPD2   | <b>Date</b> NOV 2022   |
|                                                           |                                                                         |                                                     |                           |                        |