


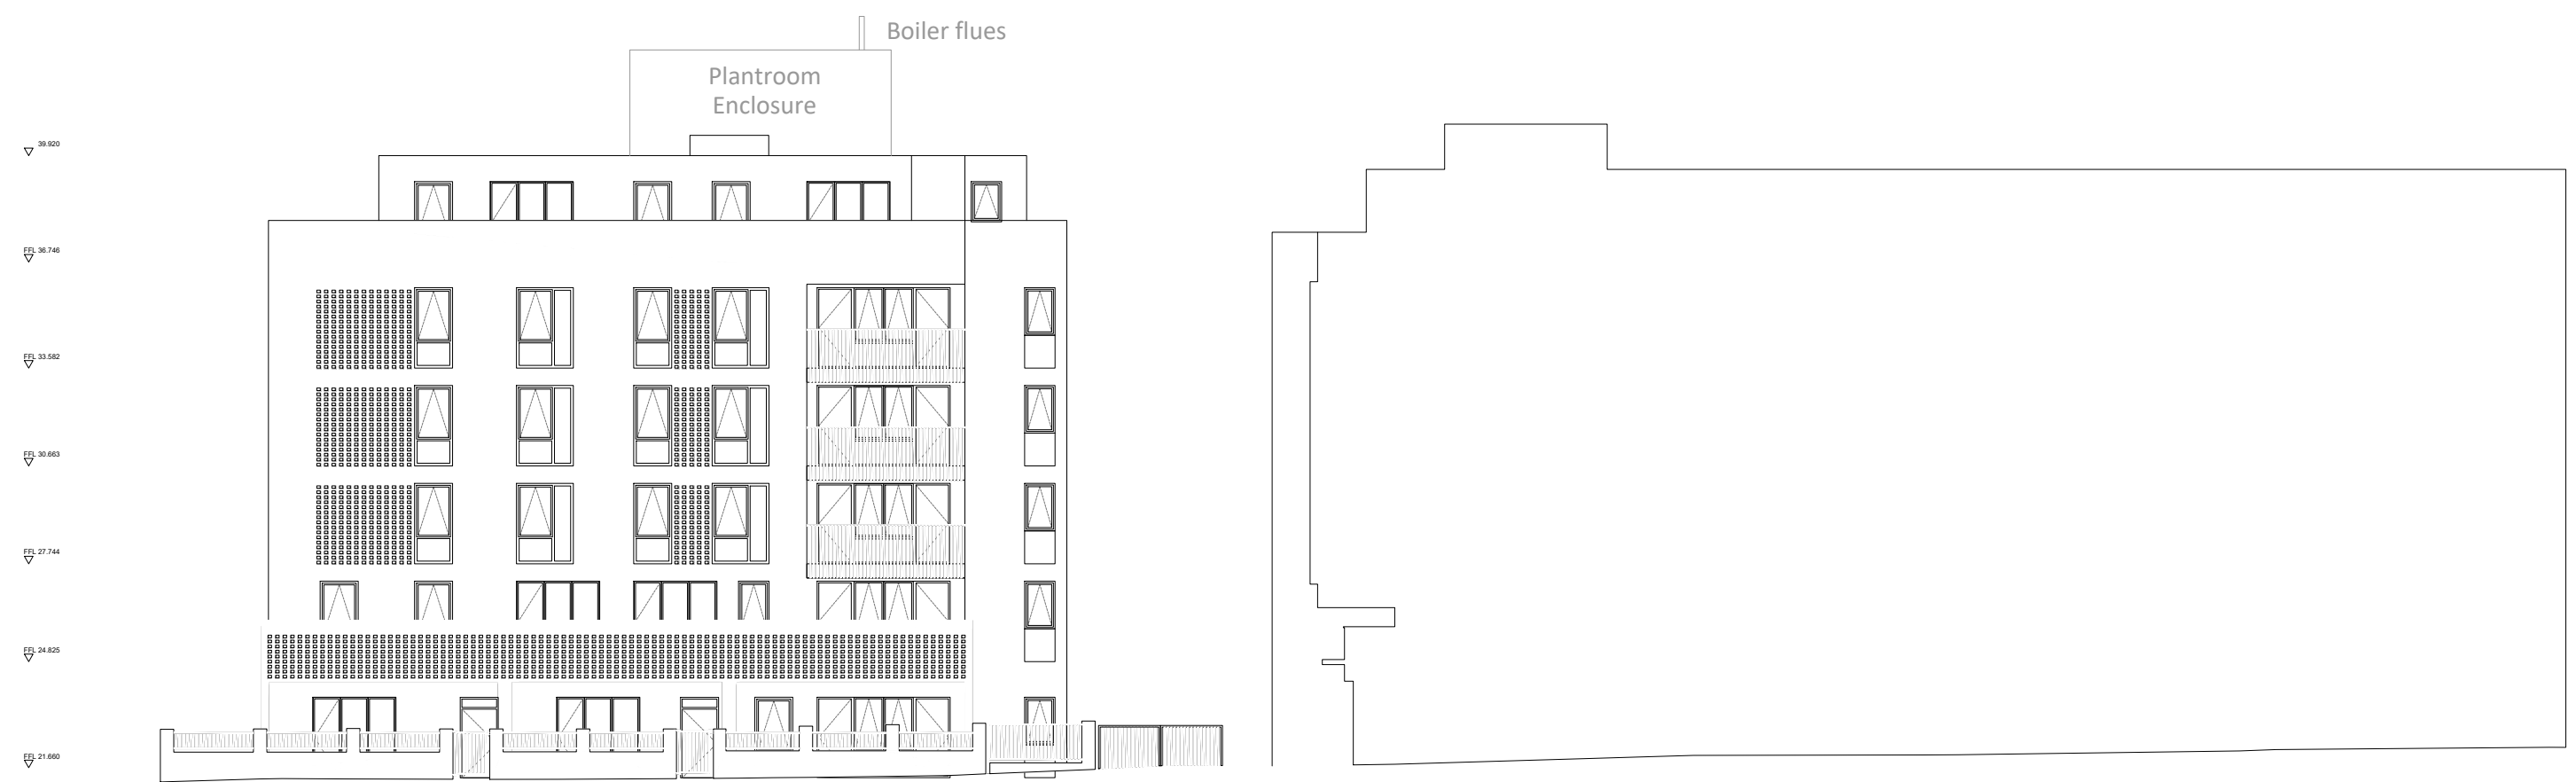

1 Proposed East Elevation
1:200




2 Proposed North Elevation
1:200




3 Proposed South Elevation
1:200



4 Proposed West Elevation
1:200

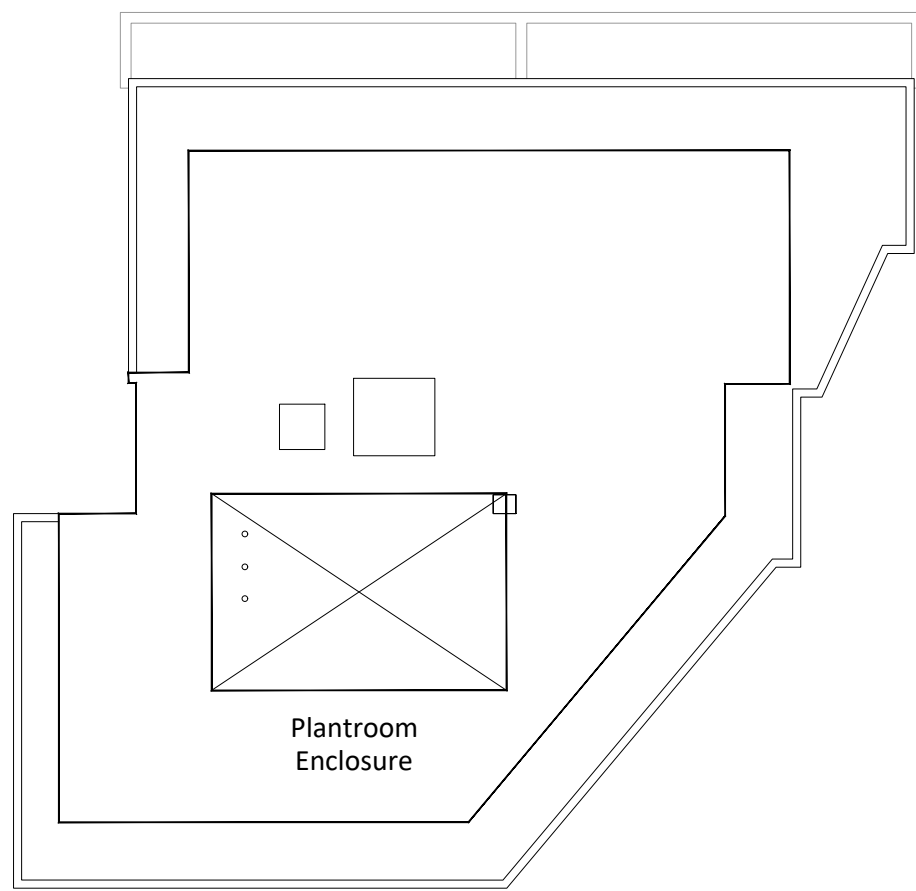

Proposed Roof Plan
1:200

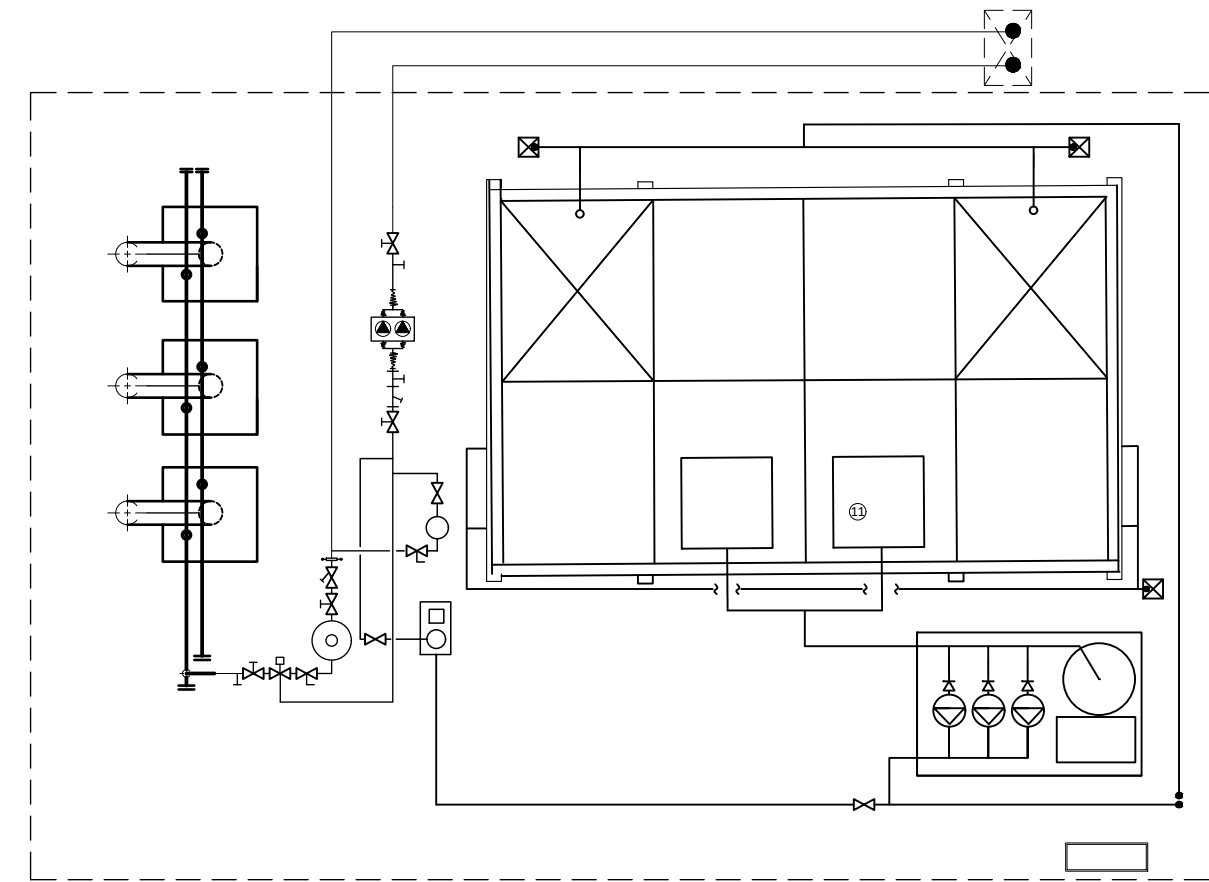

Proposed Plant Enclosure Plan
1:50

