



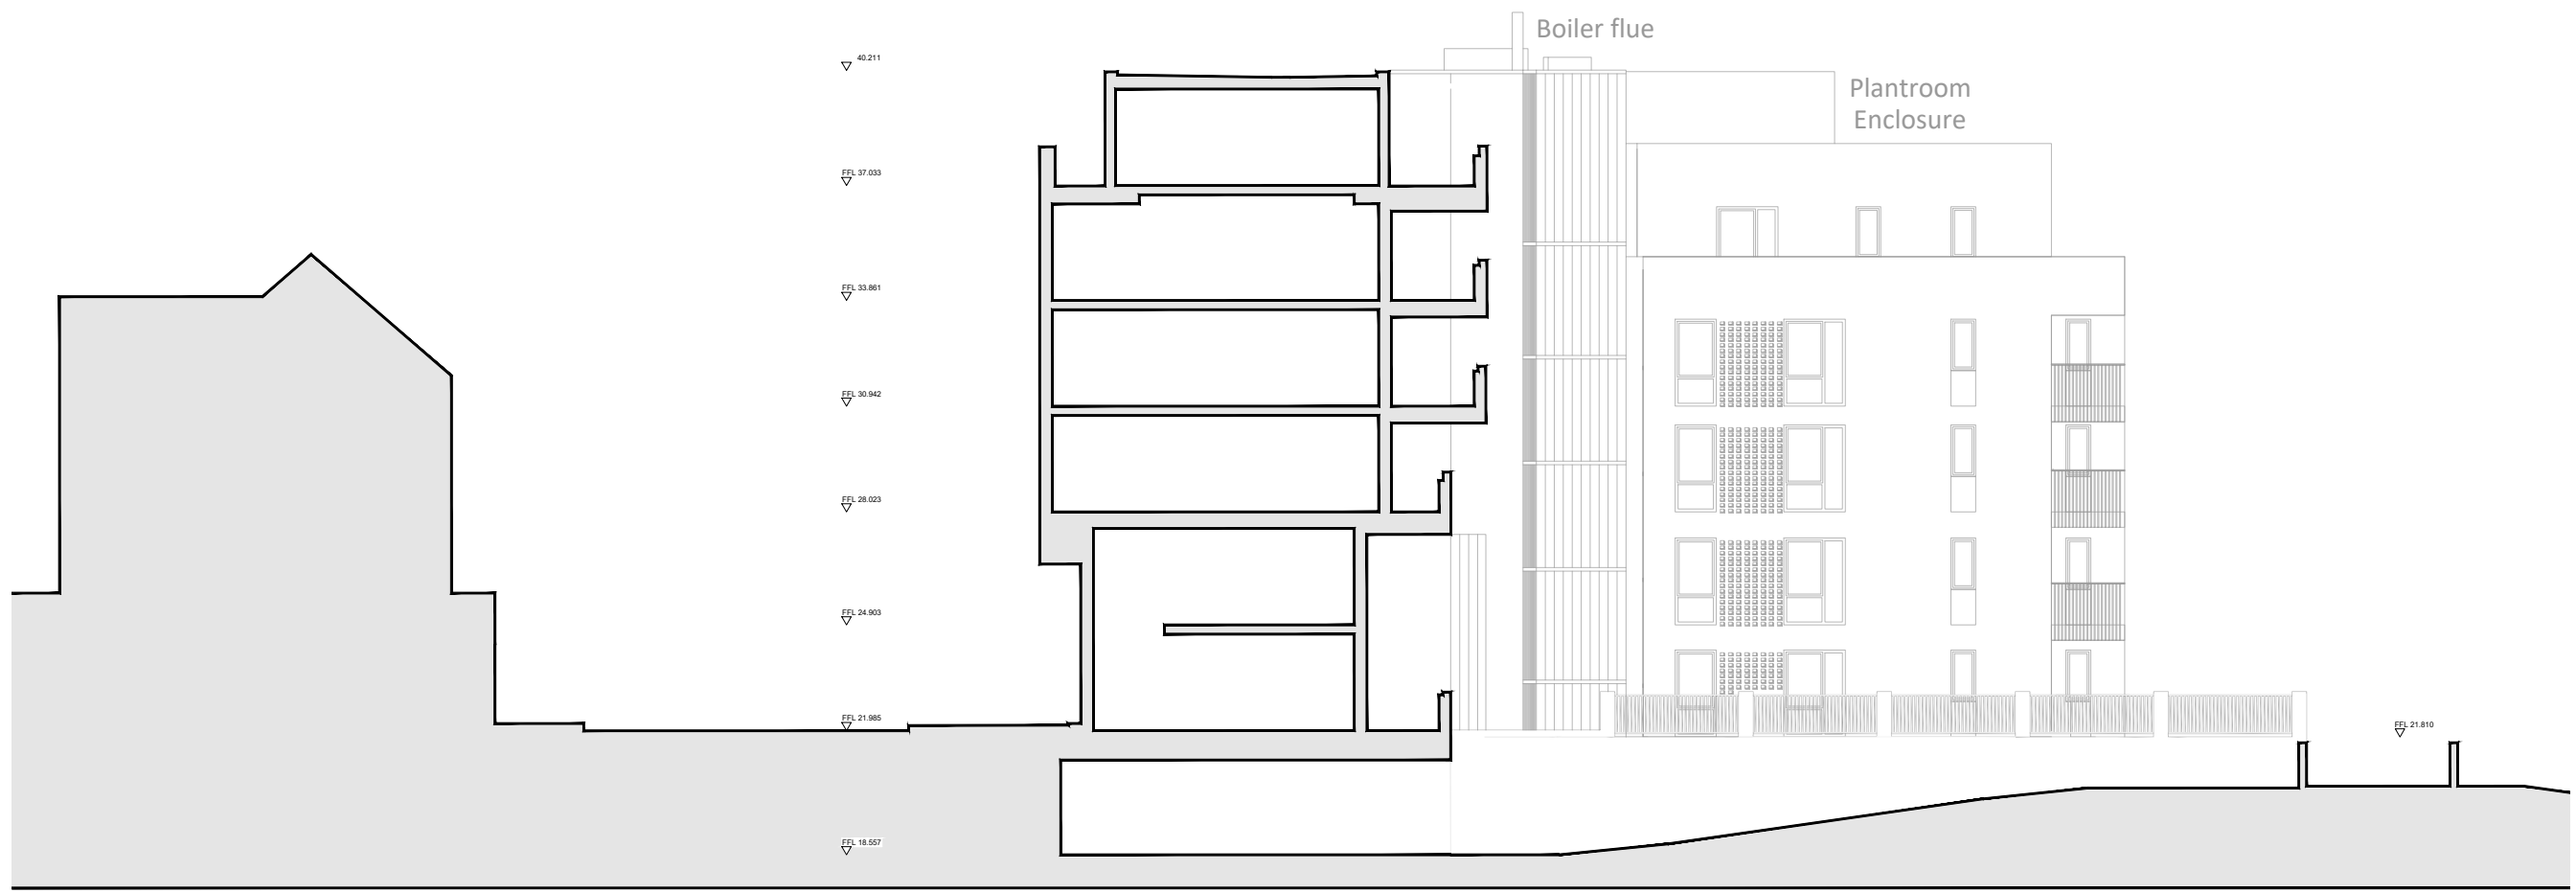

1 Proposed North Elevation
1:200




2 Proposed West Elevation
1:200

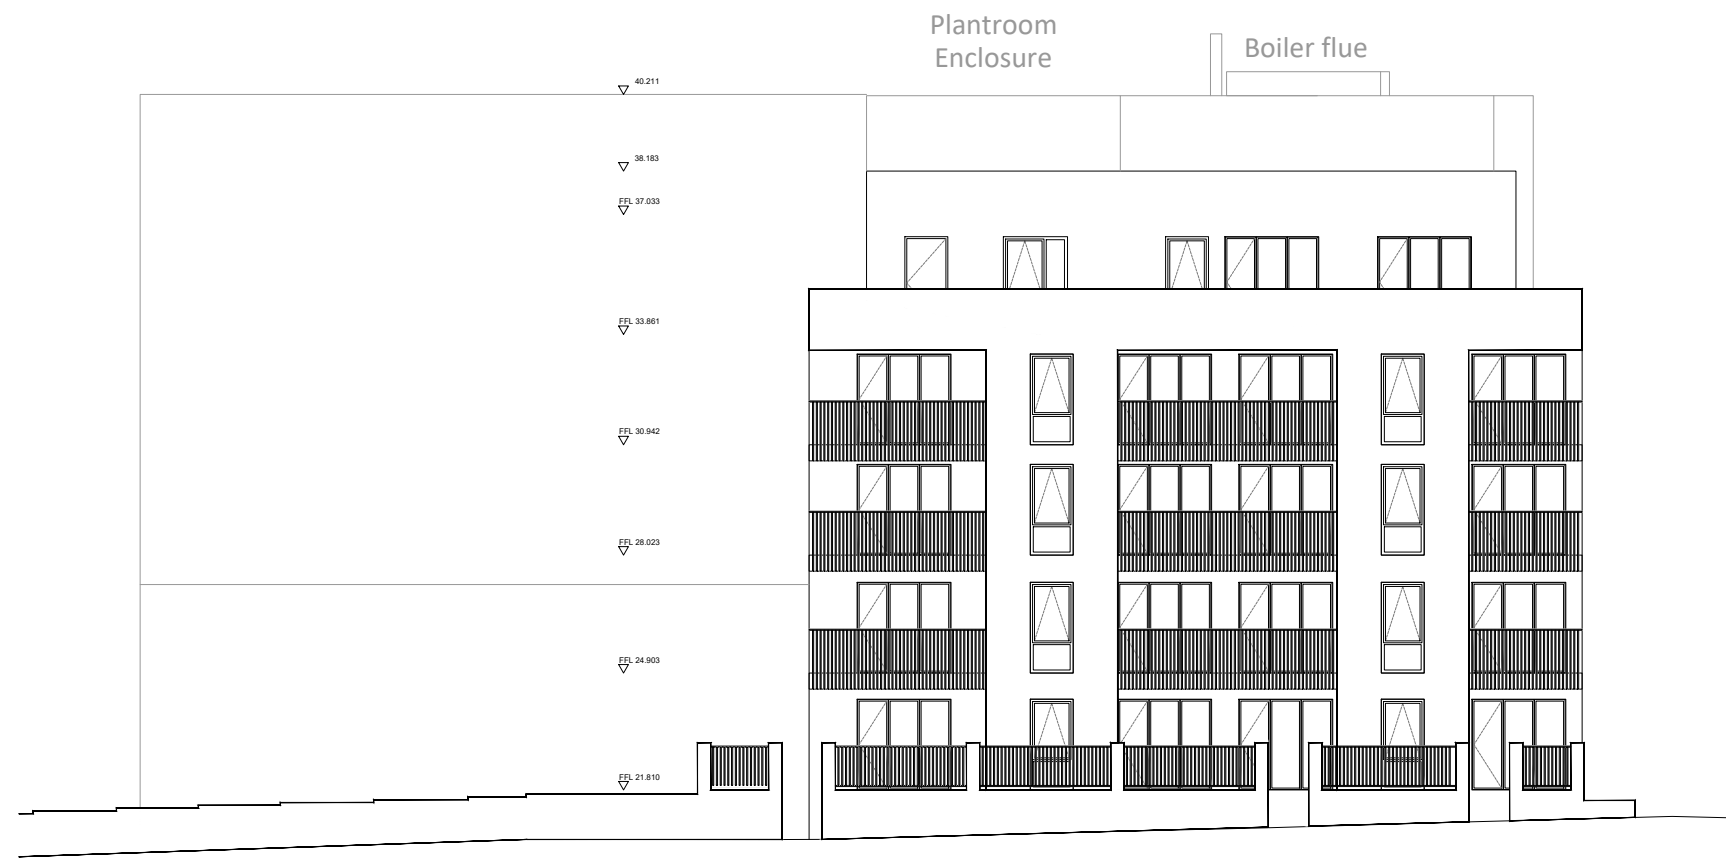

3 Proposed South Elevation
1:200




4 Proposed South Elevation
1:200

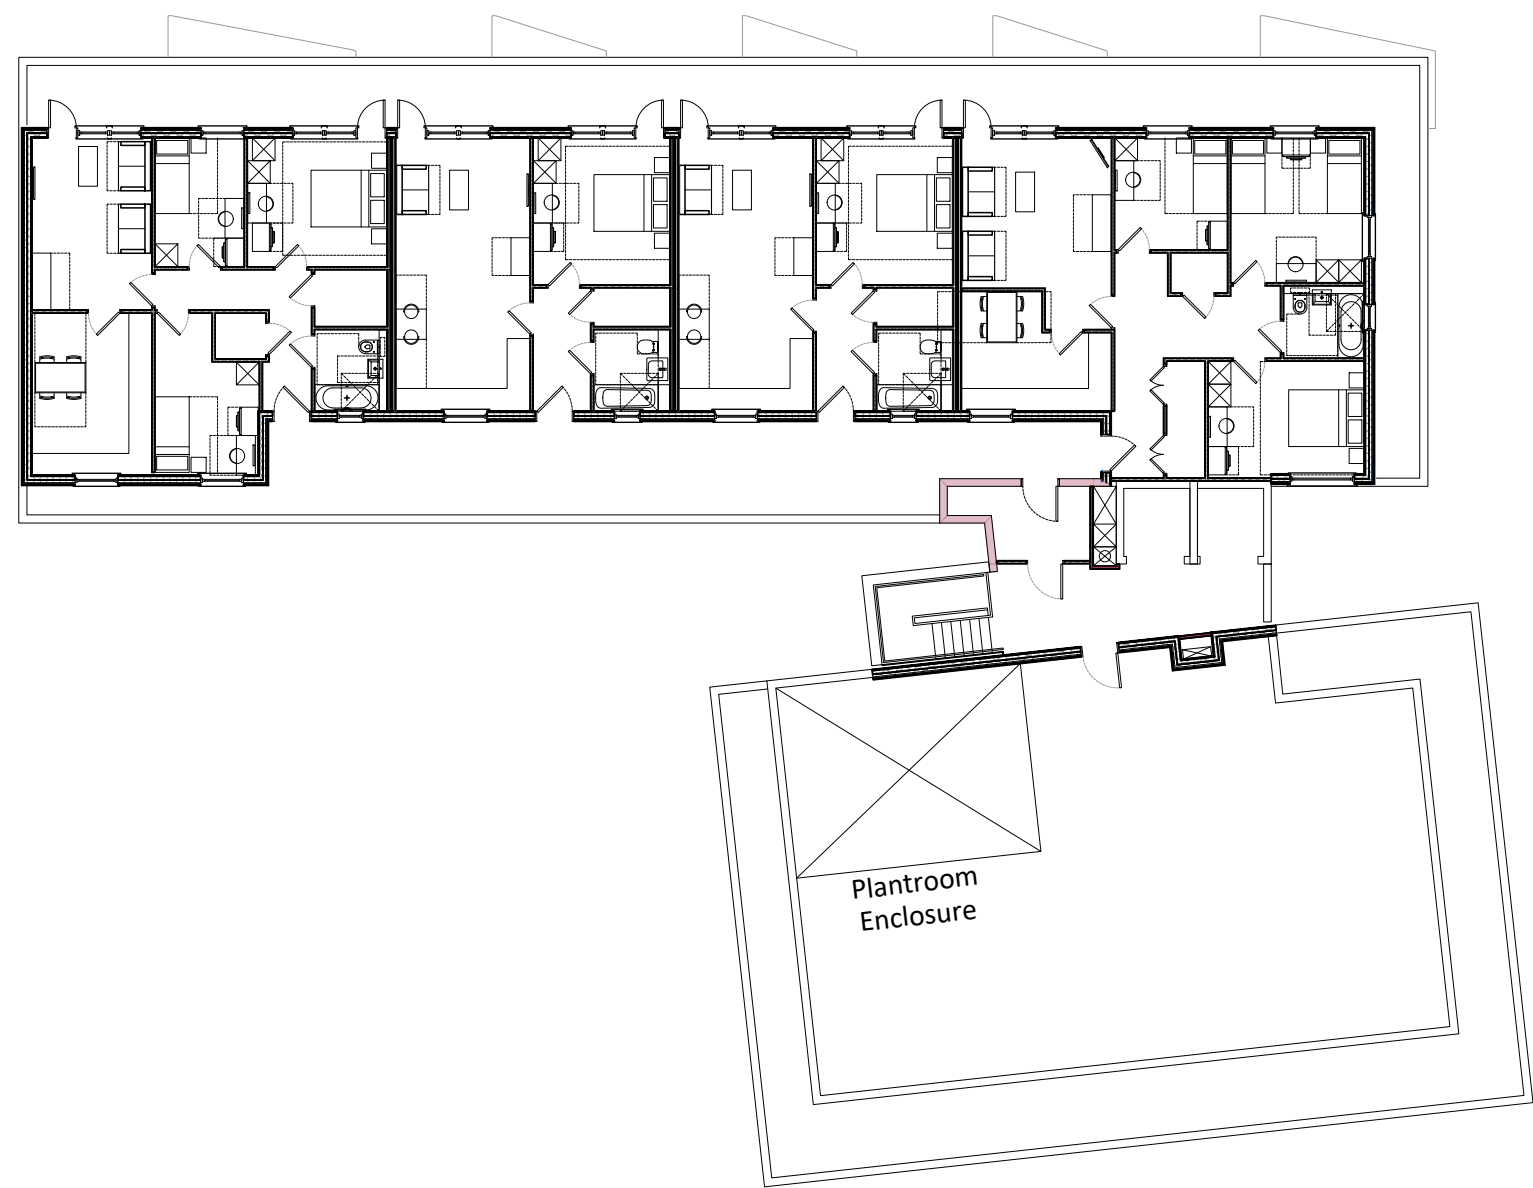

Proposed Fifth Floor Plan
1:200



5 Proposed East Elevation
1:200

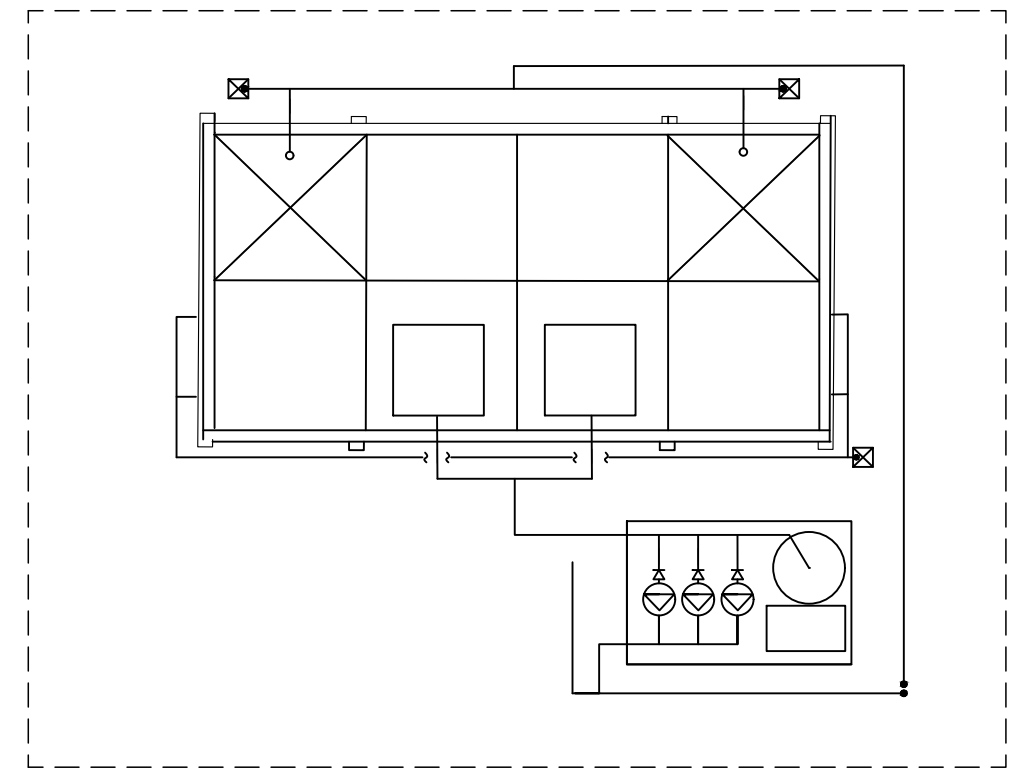

Proposed Plant Enclosure Plan
1:50

