


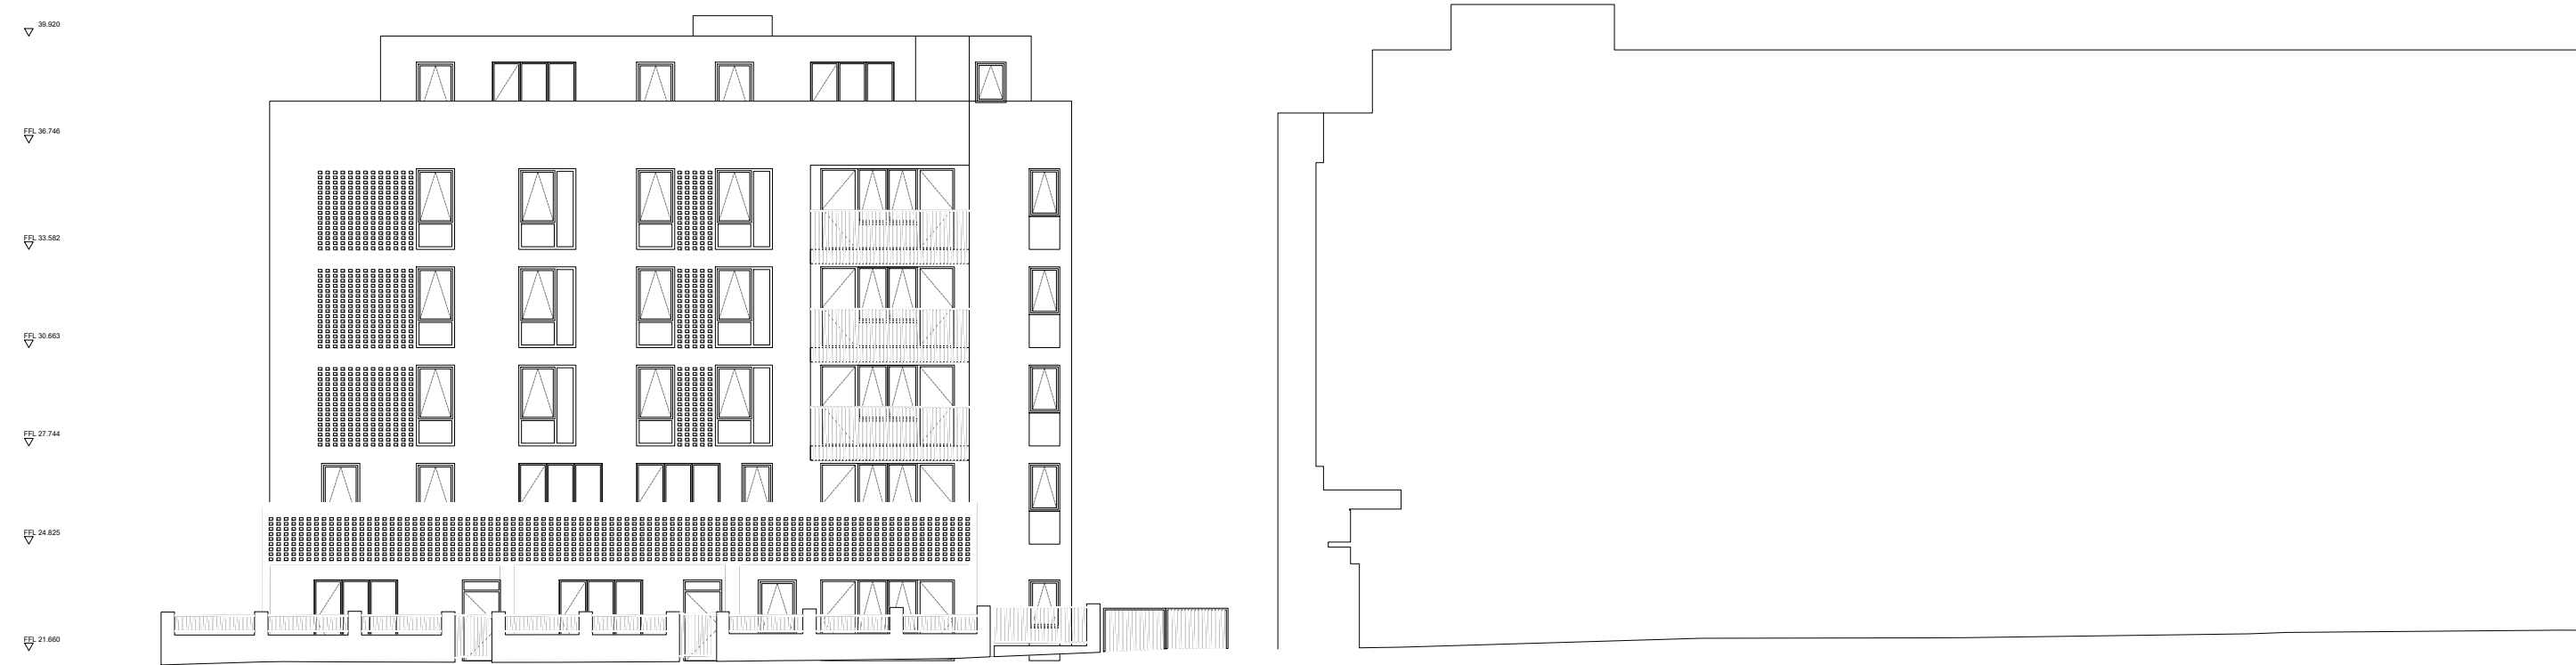

① Approved East Elevation
1:200




② Approved North Elevation
1:200



③ Approved South Elevation
1:200



④ Approved West Elevation
1:200

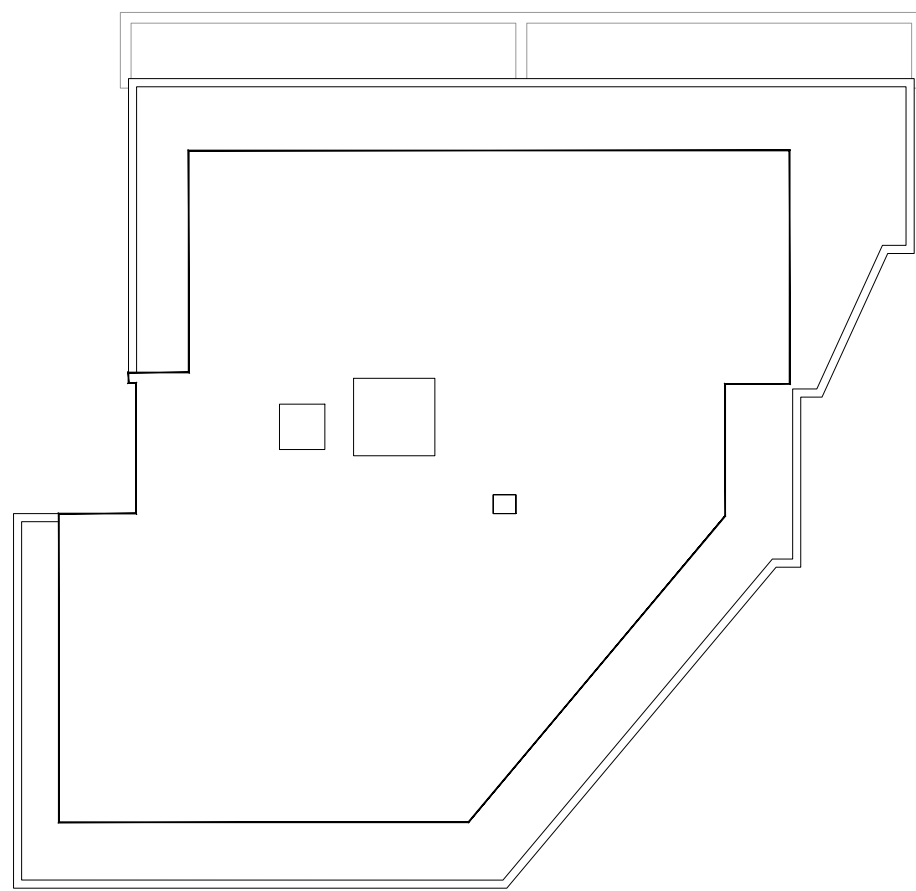

○ Approved Roof Plan
1:200