




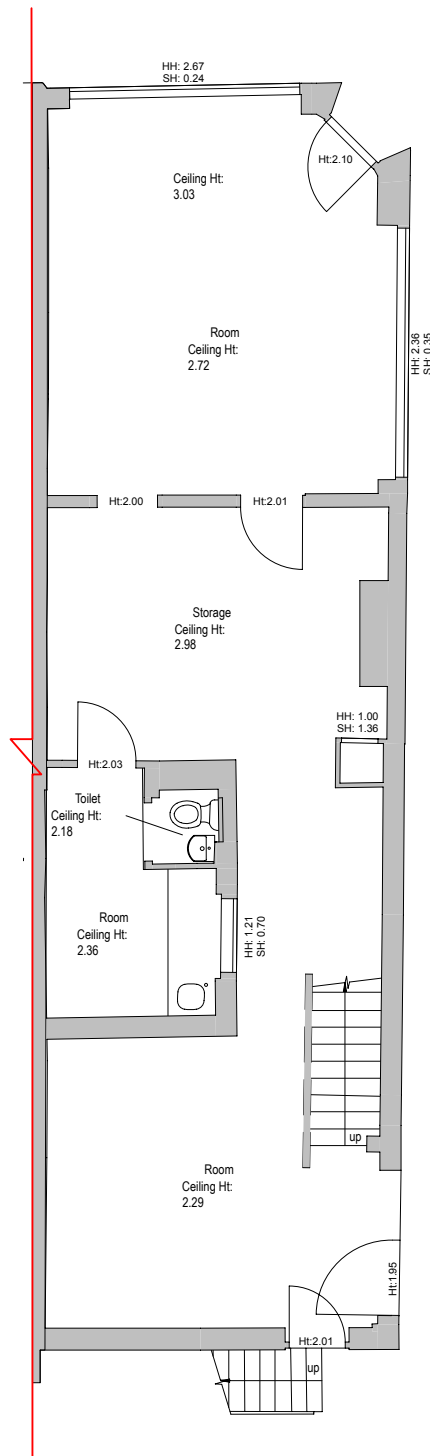


EXISTING
Ground Floor

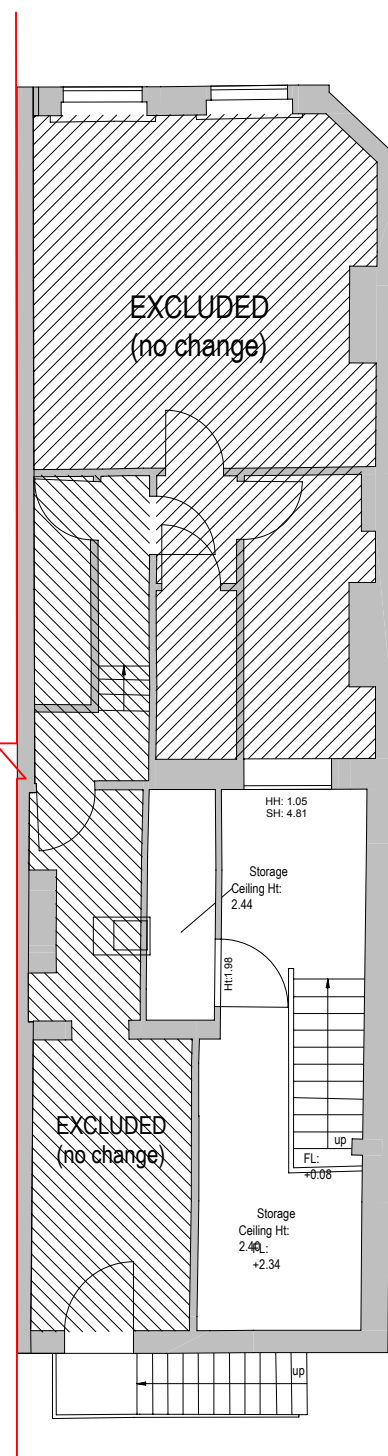

EXISTING
First Floor

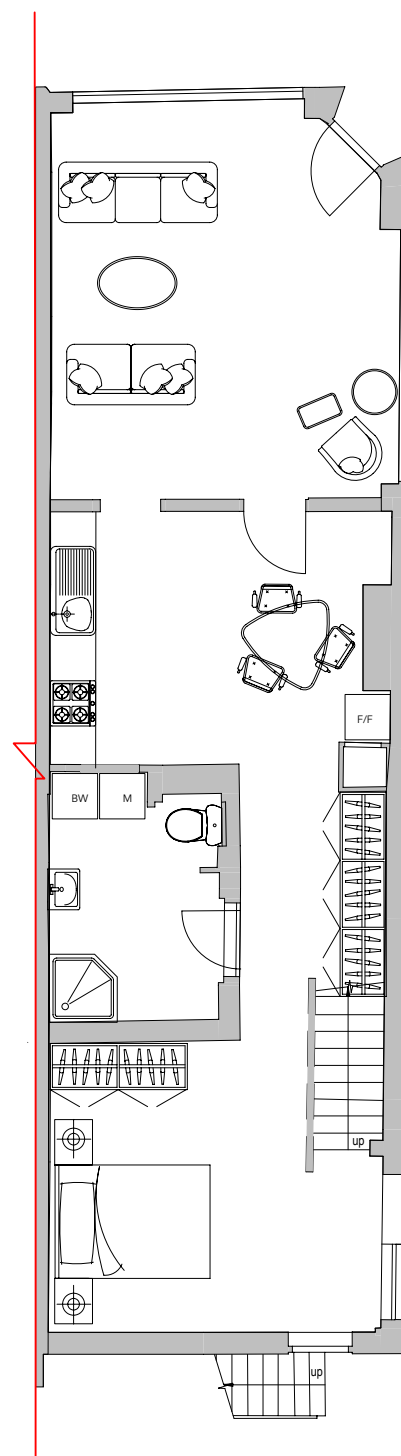

PROPOSED
Ground Floor

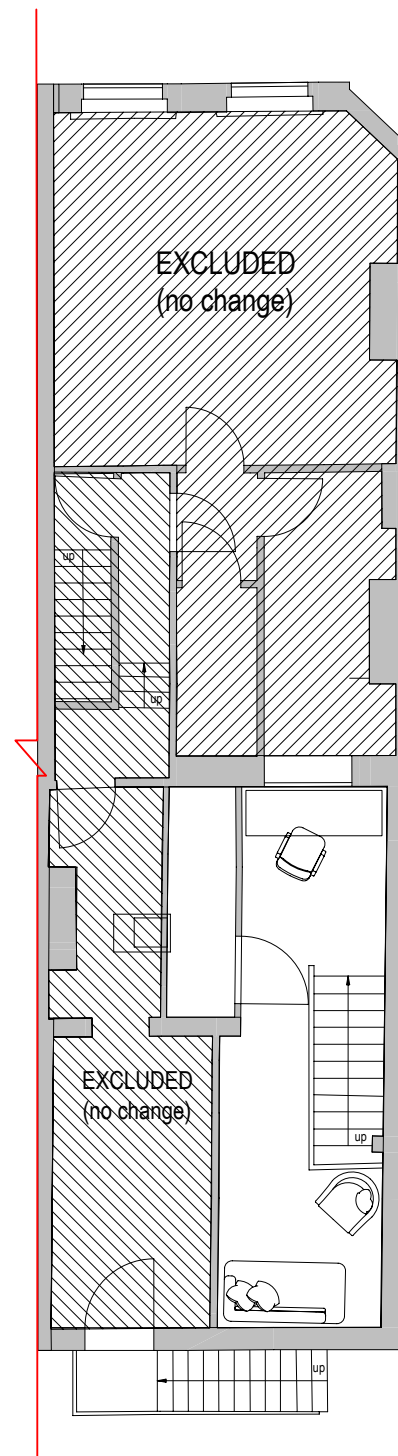

PROPOSED
First Floor

information/comments:
Existing GIA 89sqm
Proposed GIA 89sqm (no change)



Empyrean Developments & Planning Ltd
6th Floor, 2-25 Eastcastle Street
London, W1W 8DE
020 3397 9800 | info@em-dev.co.uk
www.emyrean-developments.co.uk

drawing name
Existing and Proposed Plans

project
Seven Sisters

site address
716 Seven Sisters Road
London, N15 5NE

borough | HARINGEY

status | Planning

scale | 1:200 @ A3

date 30/11/22	author A.R.	dwg ref 155-02	rev
------------------	----------------	-------------------	-----