



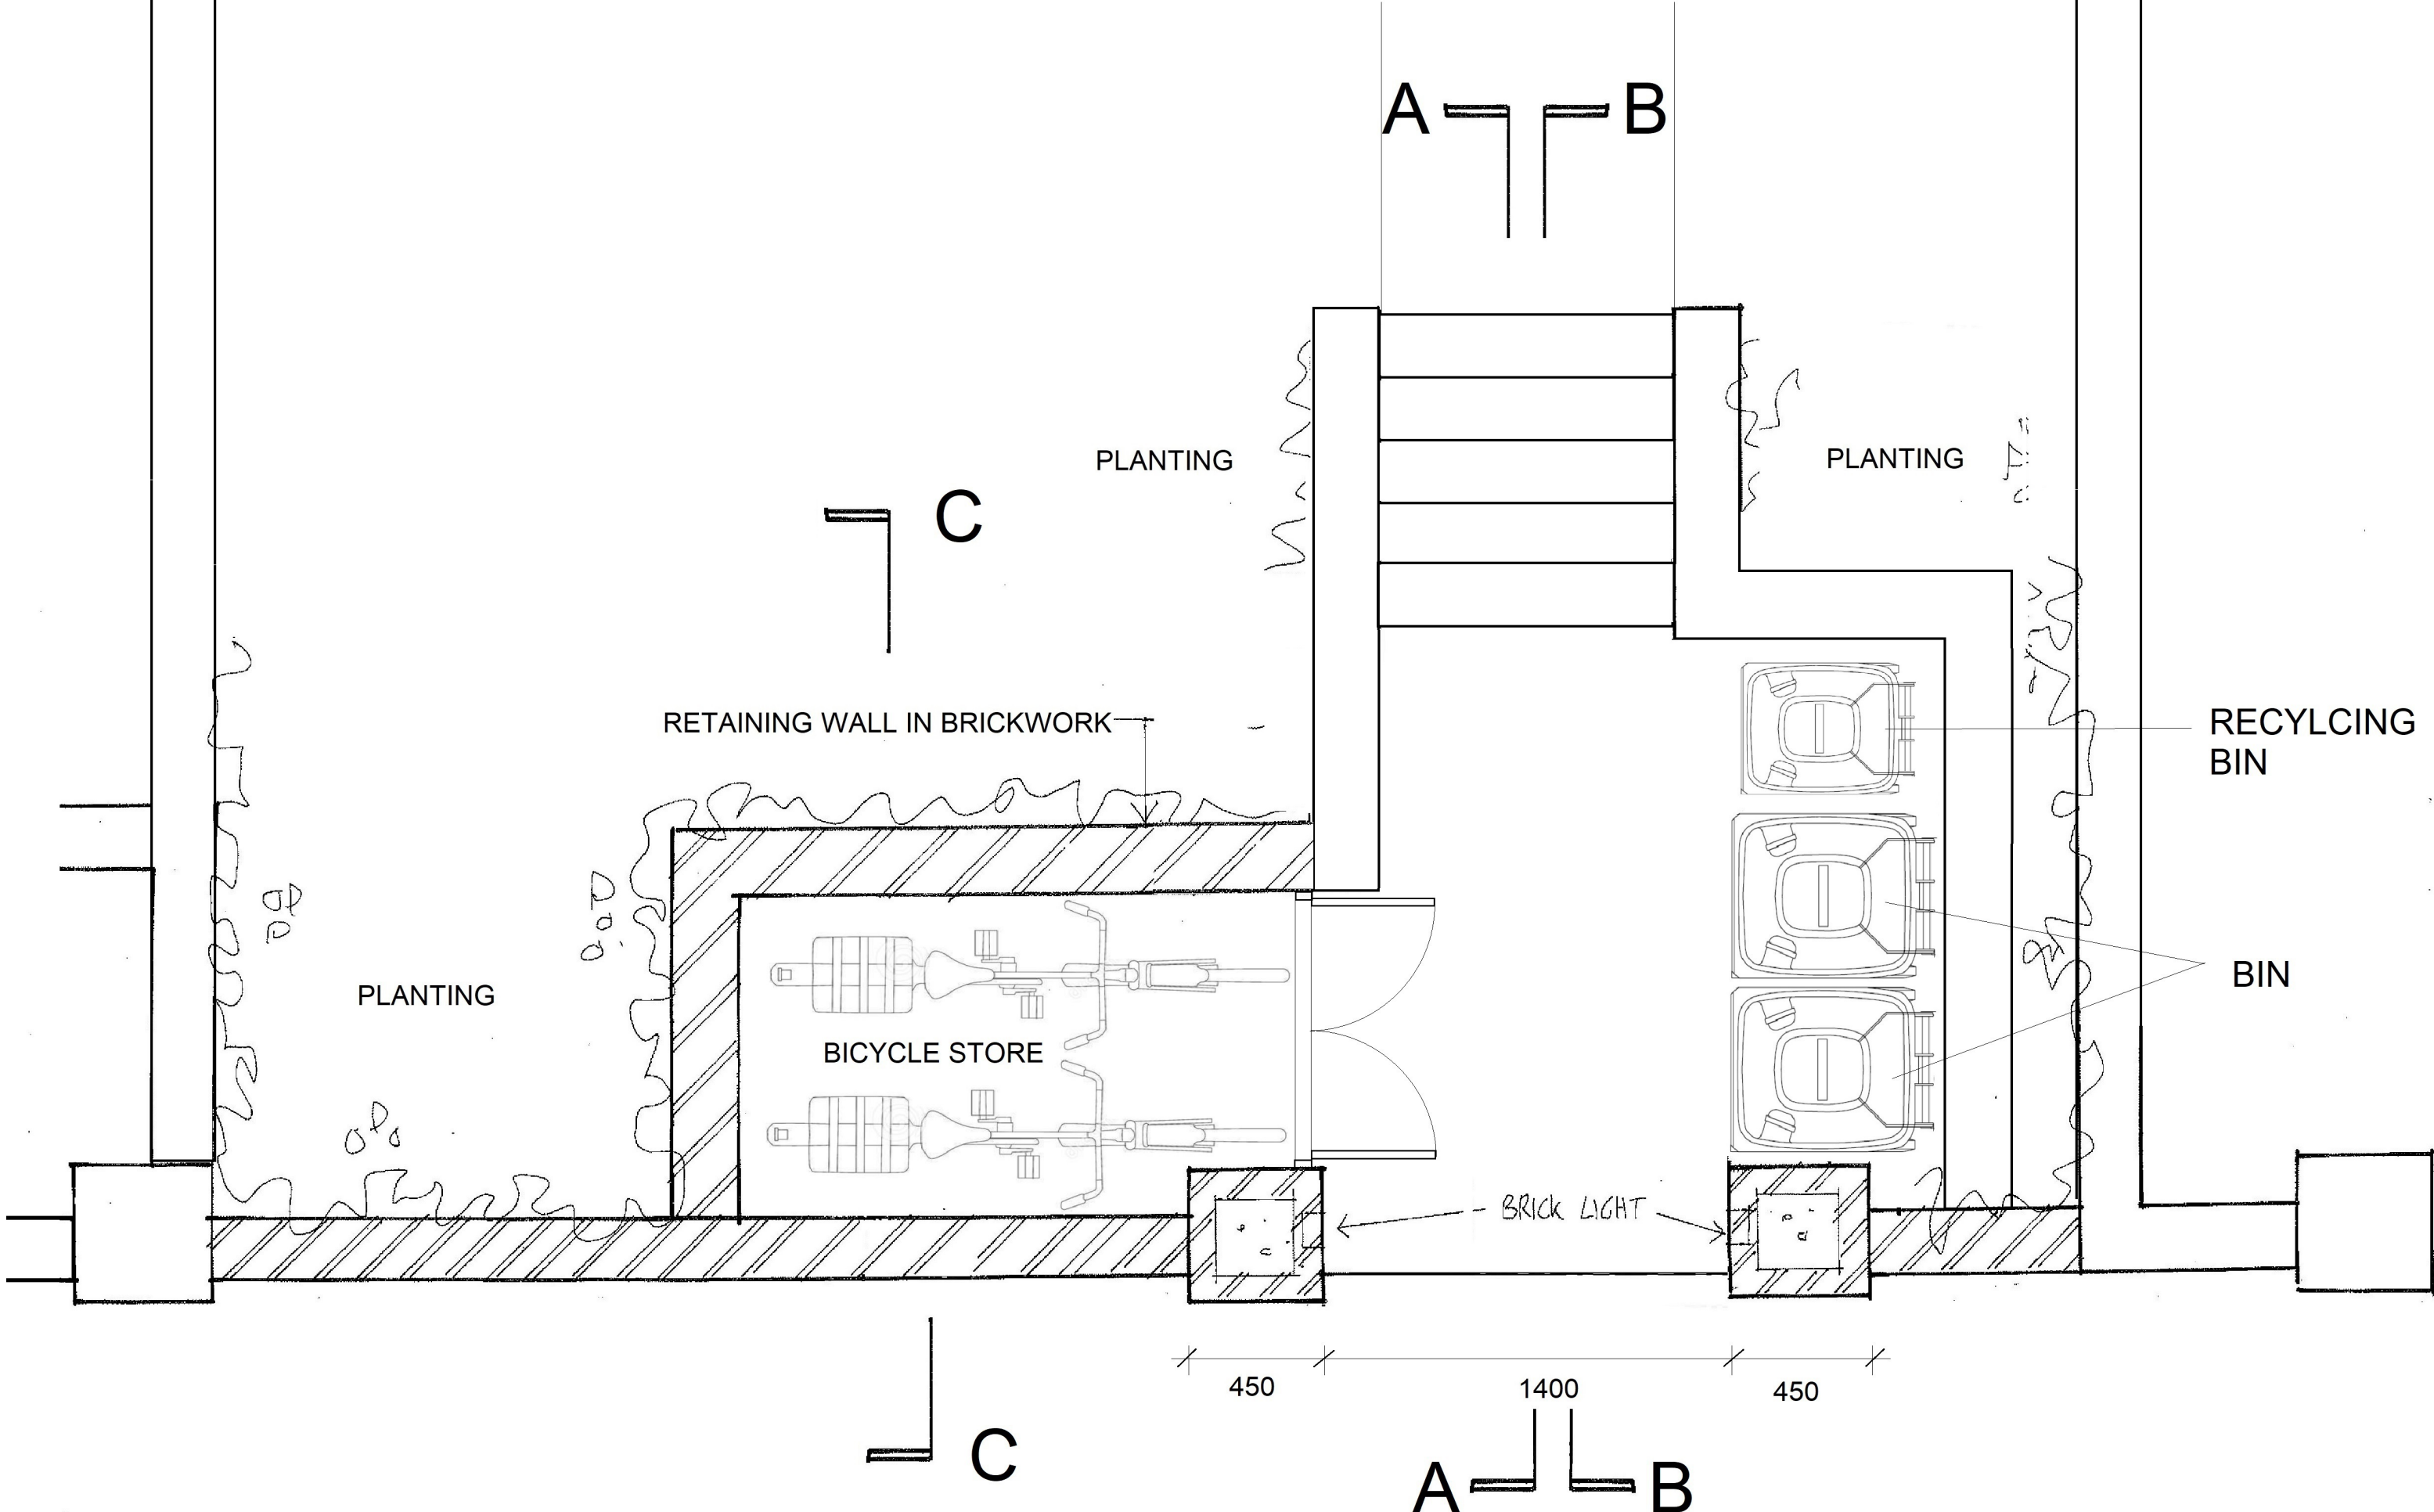

PLAN

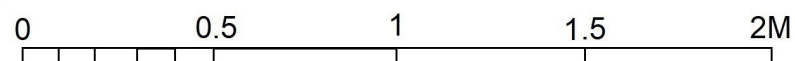

archplan

architects and property management


1 Millfield Place, Highgate, London N6 6JP
Tel: 020 8341 5628 e-mail: archplan@hotmail.com

Date
Nov 2015
Drawn by
Checked by


Scale
1:20
At A3

Project
32 CROMWELL AVENUE
LONDON N6 5HL
**PLAN LOWER LEVEL
AS PROPOSED**

Drawing no.
CA/ 22
Copyright
Archplan 2015

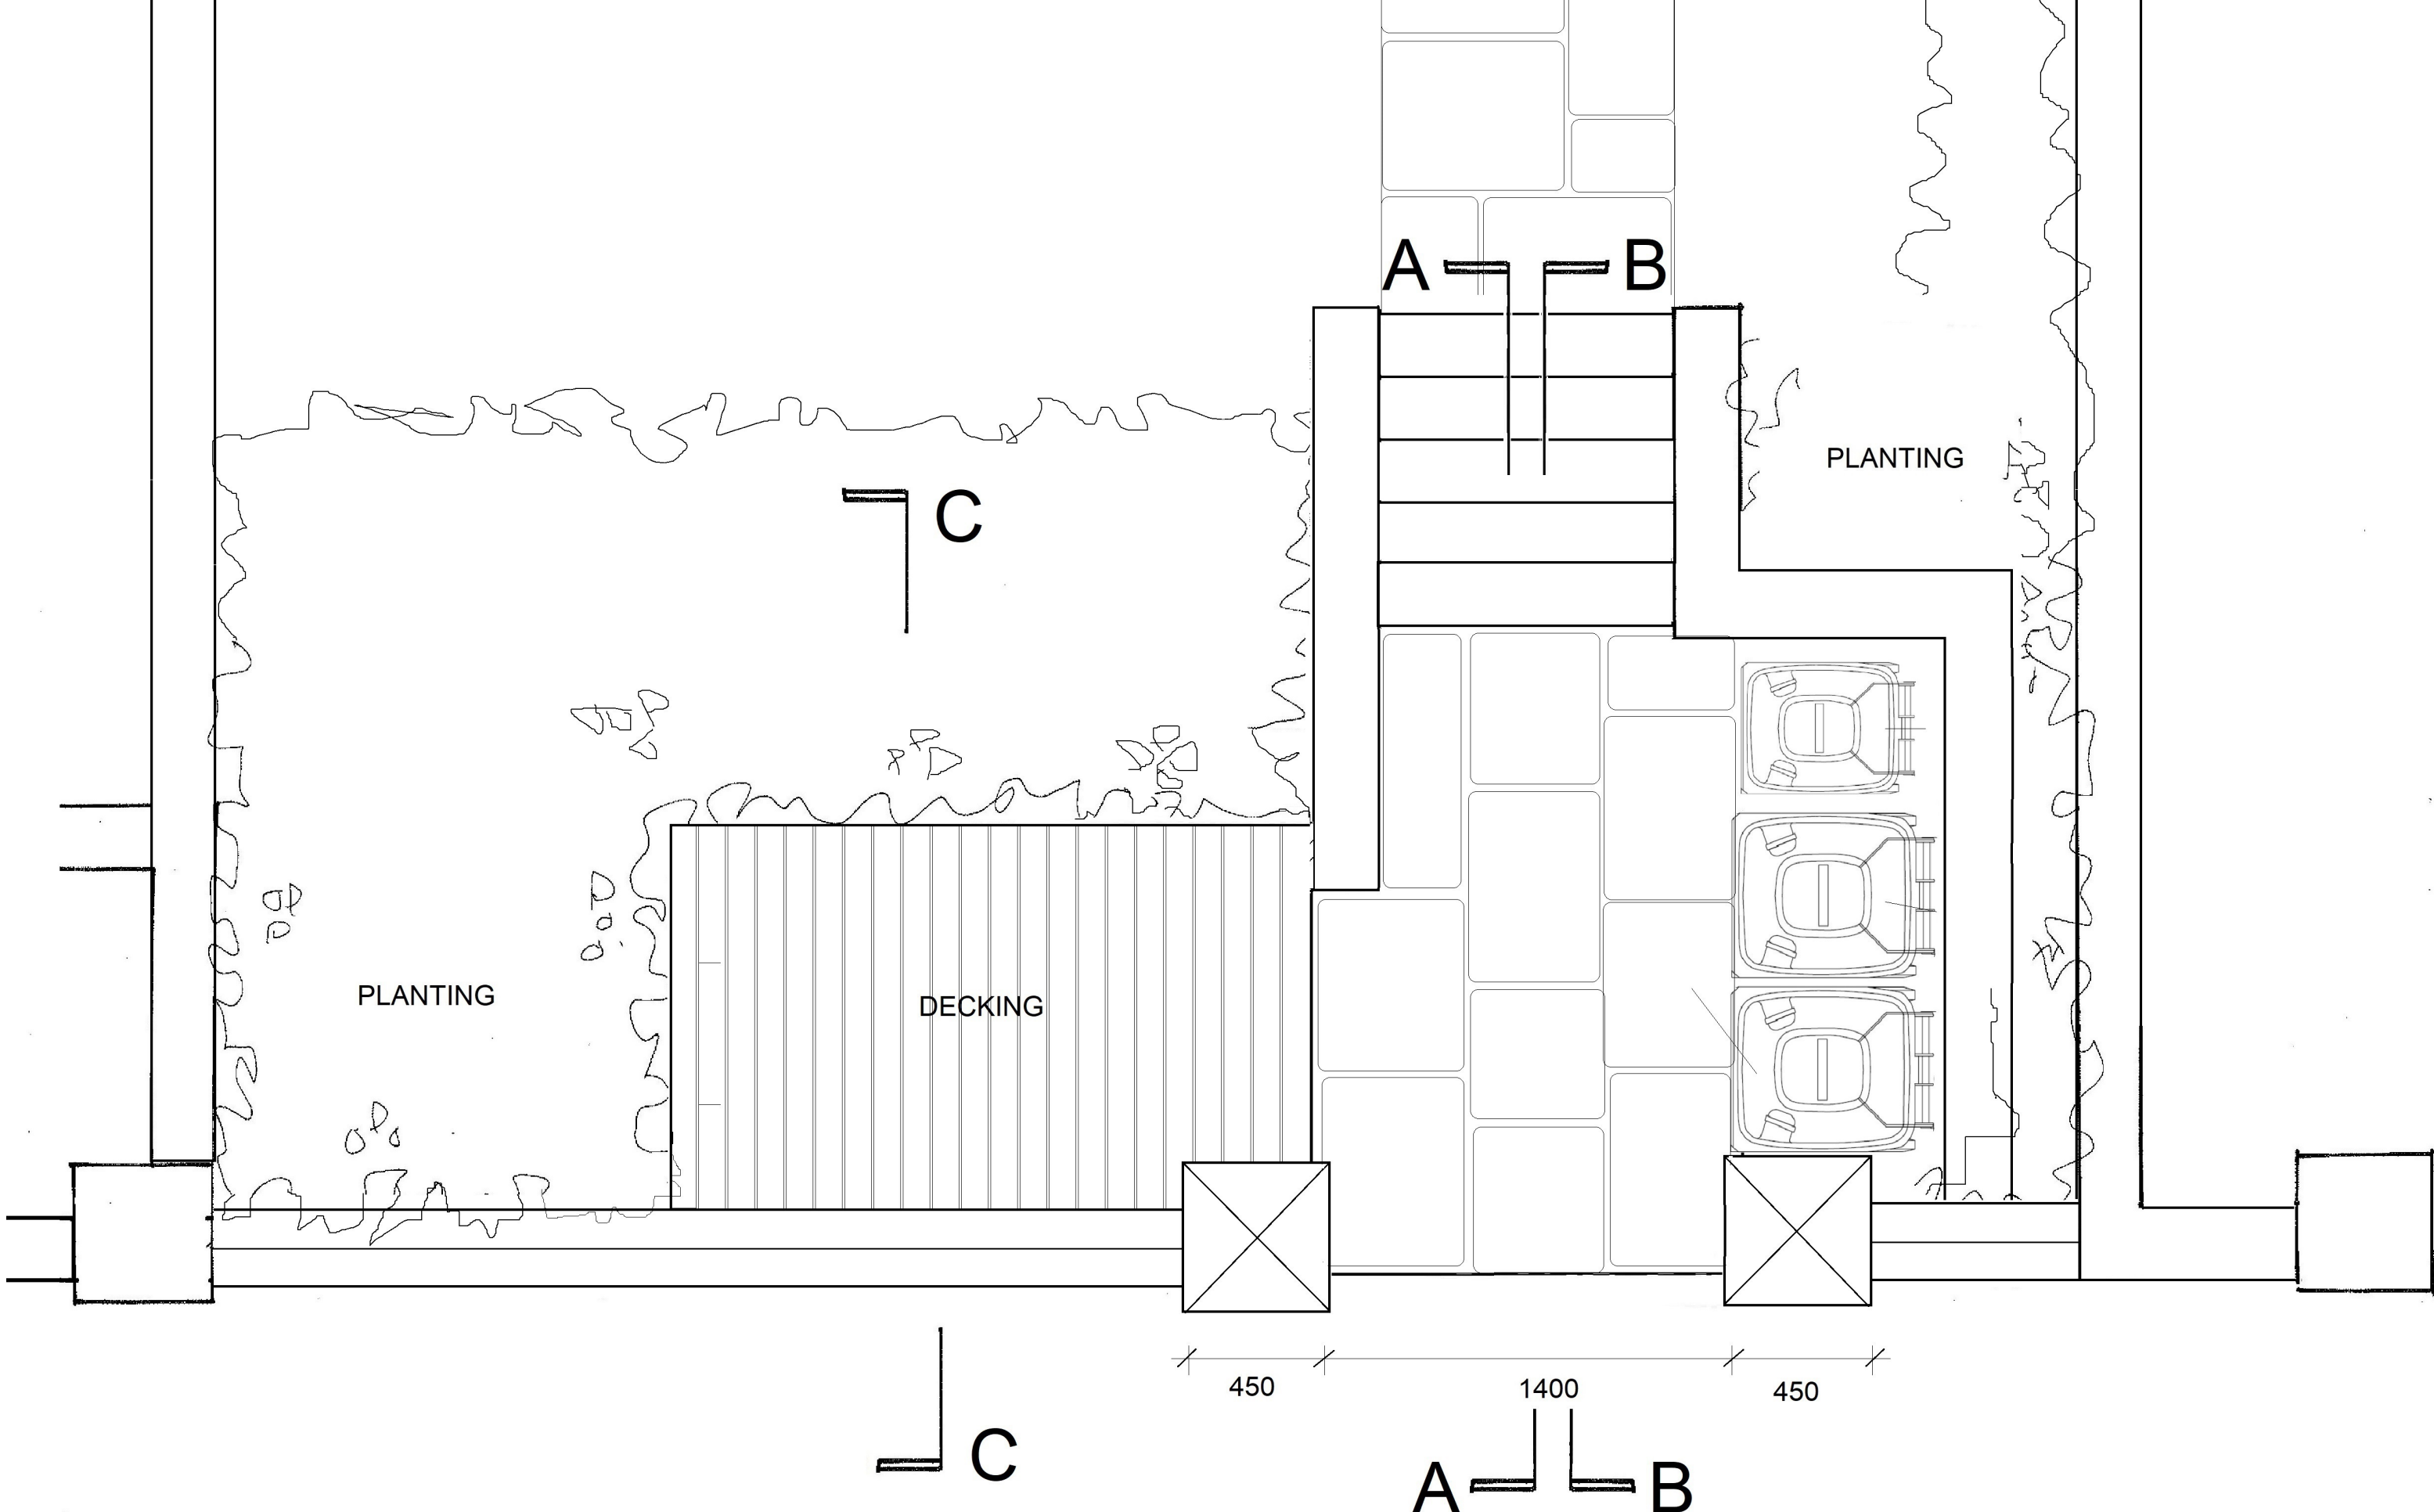

PLAN

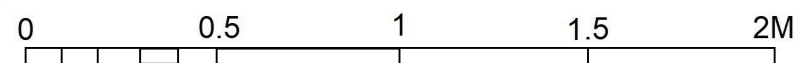

archplan

architects and property management

1 Millfield Place, Highgate, London N6 6JP
Tel: 020 8341 5628 e-mail: archplan@hotmail.com


Date
Nov 2015
Drawn by
Checked by

Scale
1:20
At A3

Project
32 CROMWELL AVENUE
LONDON N6 5HL
FRONT WALL
PLAN UPPER LEVEL

Drawing no.
CA/ 23
Copyright
Archplan 2015

PAINTED TIMBER SLATTED
DOORS TO BICYCLE STORE

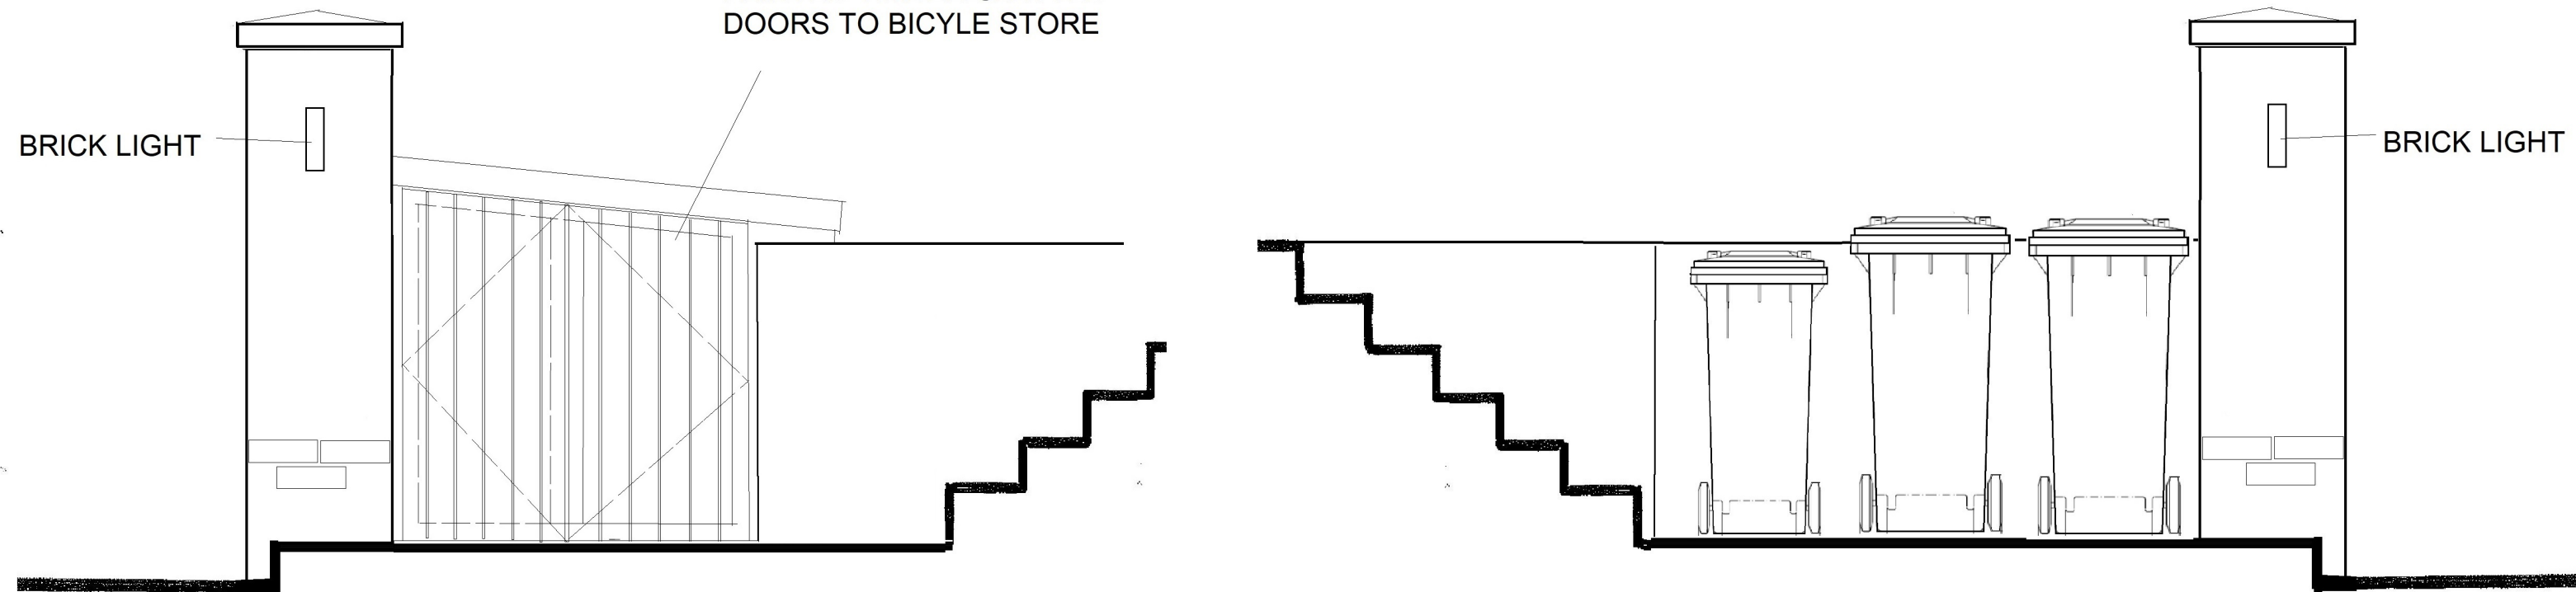

SECTION A-A

SECTION B-B

RECESSED BRICK PANELS
WITH BRICK MOULDINGS TOP
AND BOTTOM TO MATCH
ADJOINING PROPERTIES


OR AS AGREED BY ENGINEER

600

1100

RETAINING WALL

SECTION C-C

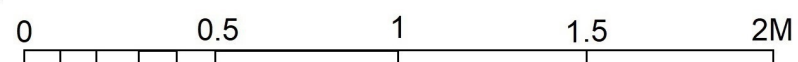

archplan

architects and property management



1 Millfield Place, Highgate, London N6 6JP
Tel: 020 8341 5628 e-mail: archplan@hotmail.com

Date
Nov 2015
Drawn by
Checked by

Scale
1:20
At A3

Project
32 CROMWELL AVENUE
LONDON N6 5HL
**SECTIONS
AS PROPOSED**

Drawing no.
CA/24
Copyright
Archplan 2015

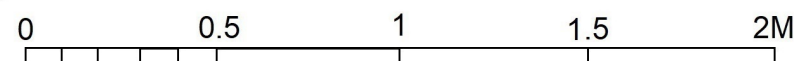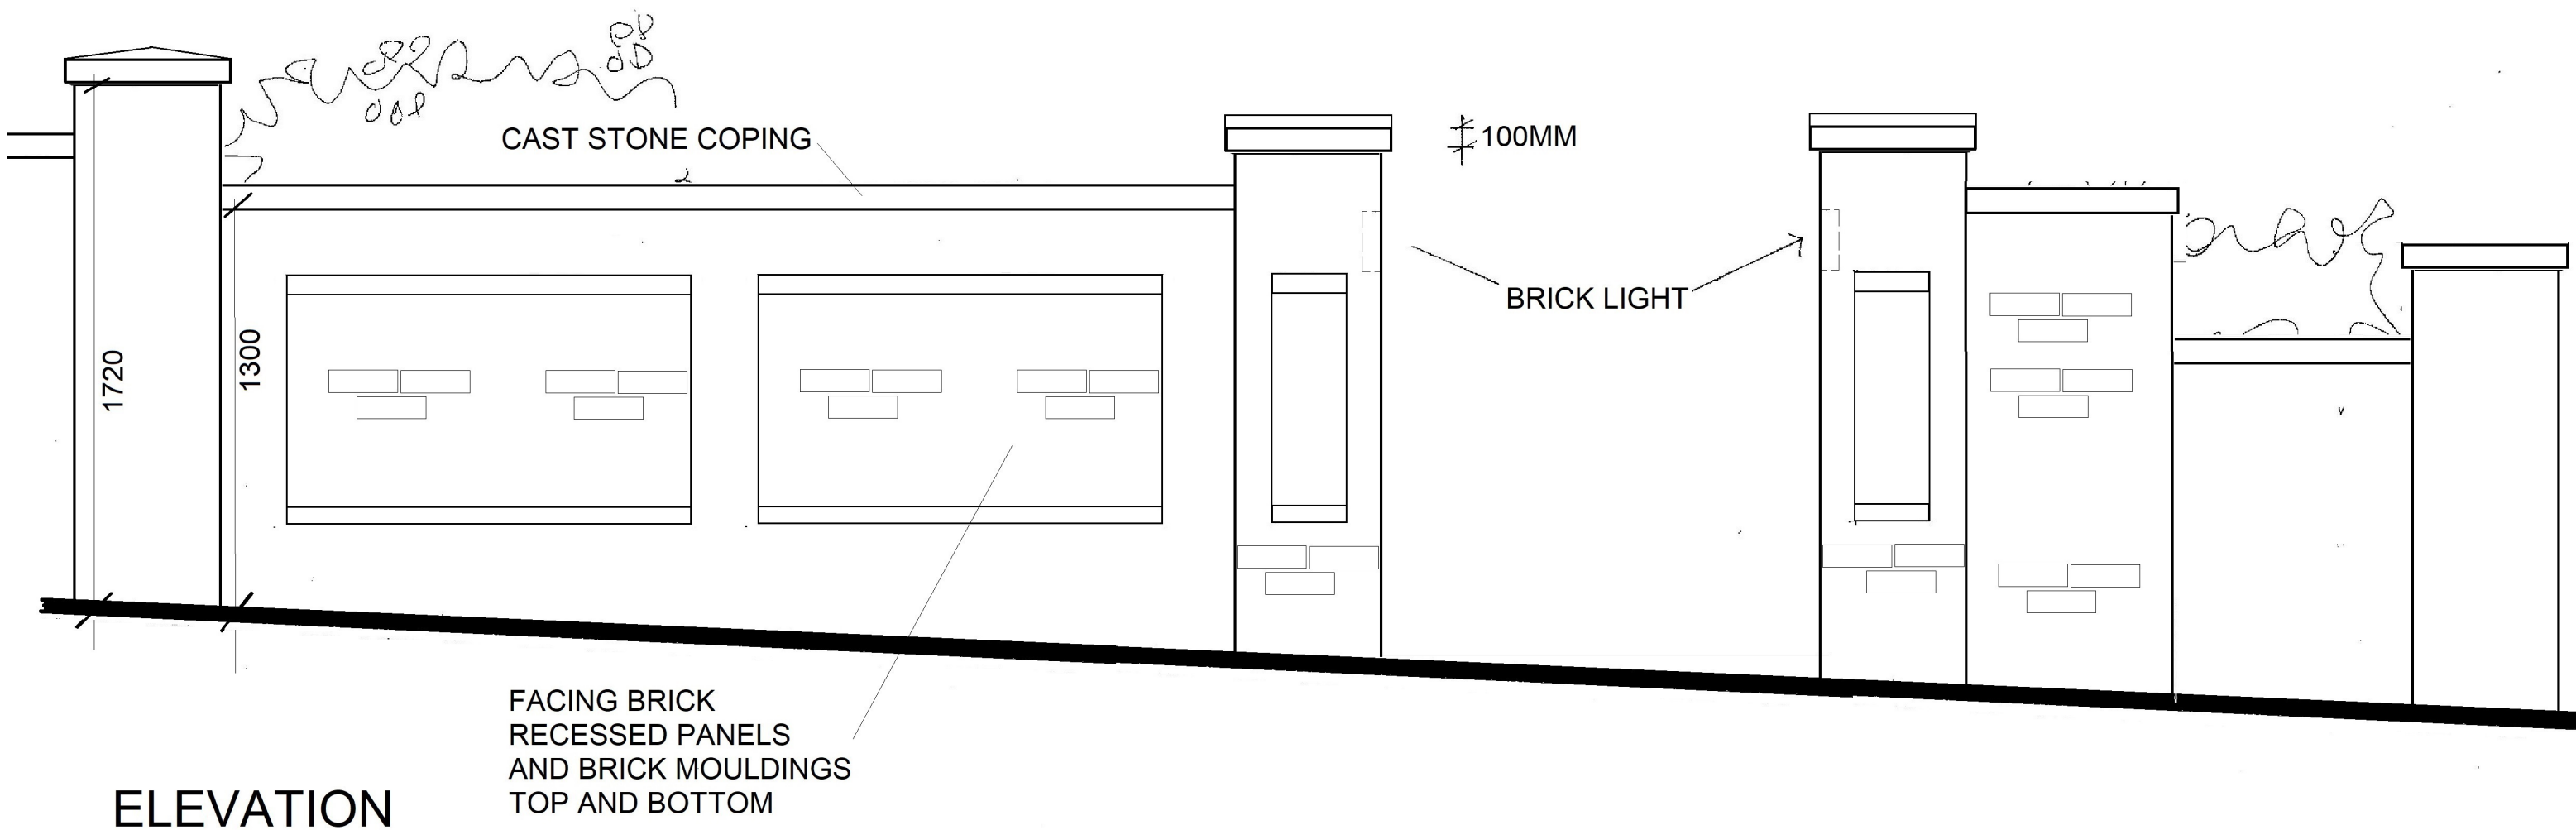

archplan architects and property management 1 Millfield Place, Highgate, London N6 6JP Tel: 020 8341 5628 e-mail: archplan@hotmail.com	Date Nov 2015 Drawn by Checked by	Scale 1:20 At A3	Project 32 CROMWELL AVENUE LONDON N6 5HL FRONT WALL AS PROPOSED	Drawing no. CA/25 Copyright Archplan 2015
---	--	------------------------	--	---